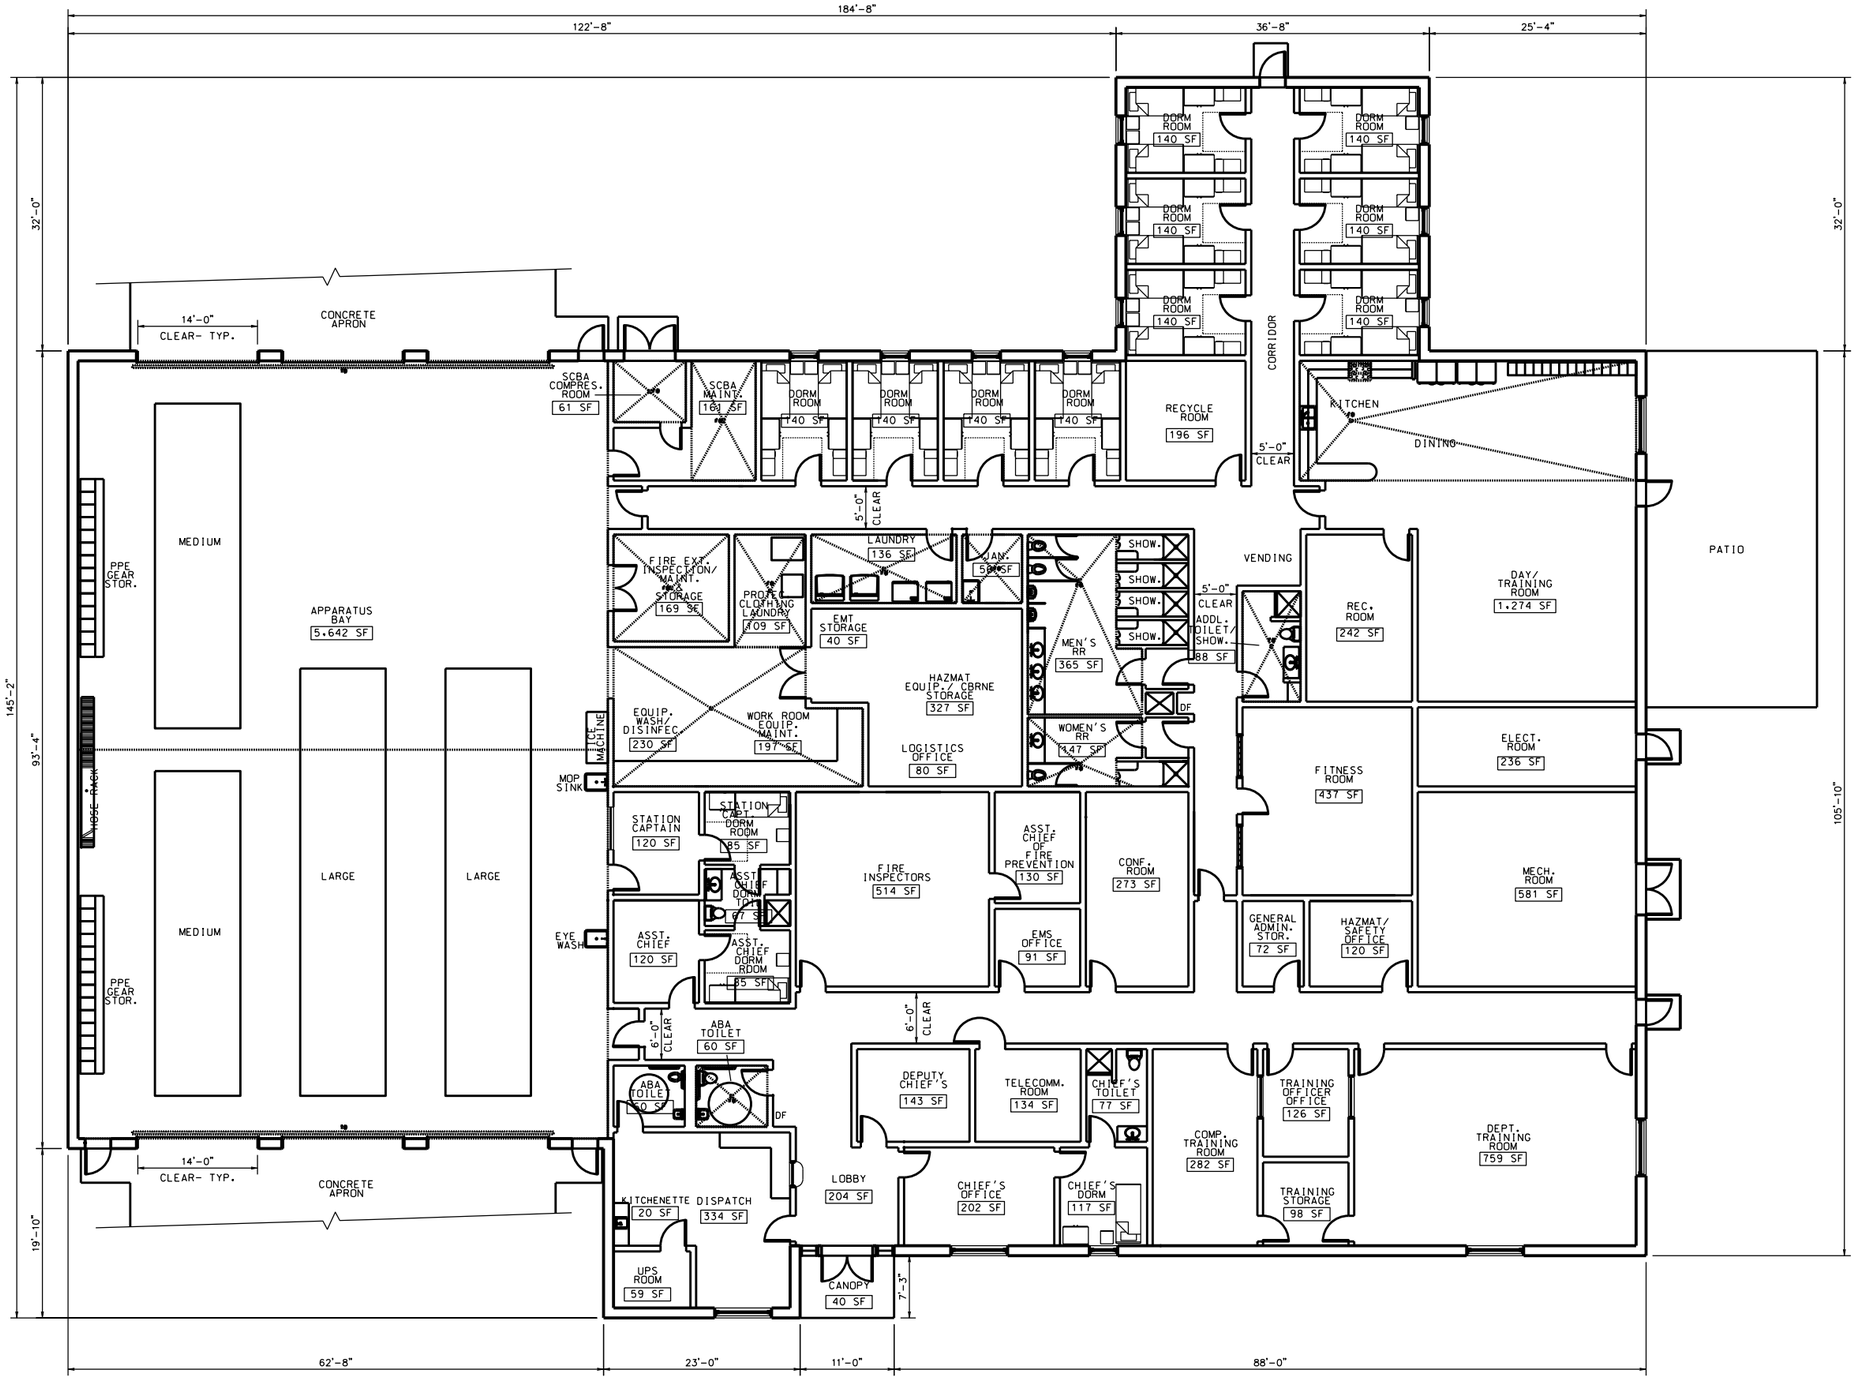

1 / A6-HQ

FLOOR PLAN
TWO COMPANY HEADQUARTERS FIRE STATION
SCALE: 1'- 0"=1/8" 20,146 SQ.FT.

FIRST FLOOR=	20,106 SF
CANOPY=	40 SF
GROSS TOTAL=	20,146 SF

0 5 10 20 40

US Army Corps of Engineers

Symbol	Description	Date	Approved

Designed by: CE HNC-ED-SC-A
Drawn by: AMCH, BMCH
Checked by: DUVERNAY
Reviewed by: CE HNC-ED-SC-A
Submitted by: CE HNC-ED-SC-A
Date: 06 JAN 2009
Design file no.
Drawing code:
File name:
Plot date: 30 JAN 2009
Plot scale: 1-0"=1/8"
Rev. 07

U. S. ARMY ENGINEERING AND SUPPORT CENTER, HUNTSVILLE
HUNTSVILLE, ALABAMA

DA FACILITIES STANDARDIZATION PROGRAM
ARMY FIRE STATION DESIGN GUIDE
FOR
HEADQUARTERS FIRE STATION

Sheet reference number:
A6-HQ
Sheet 6 of 14