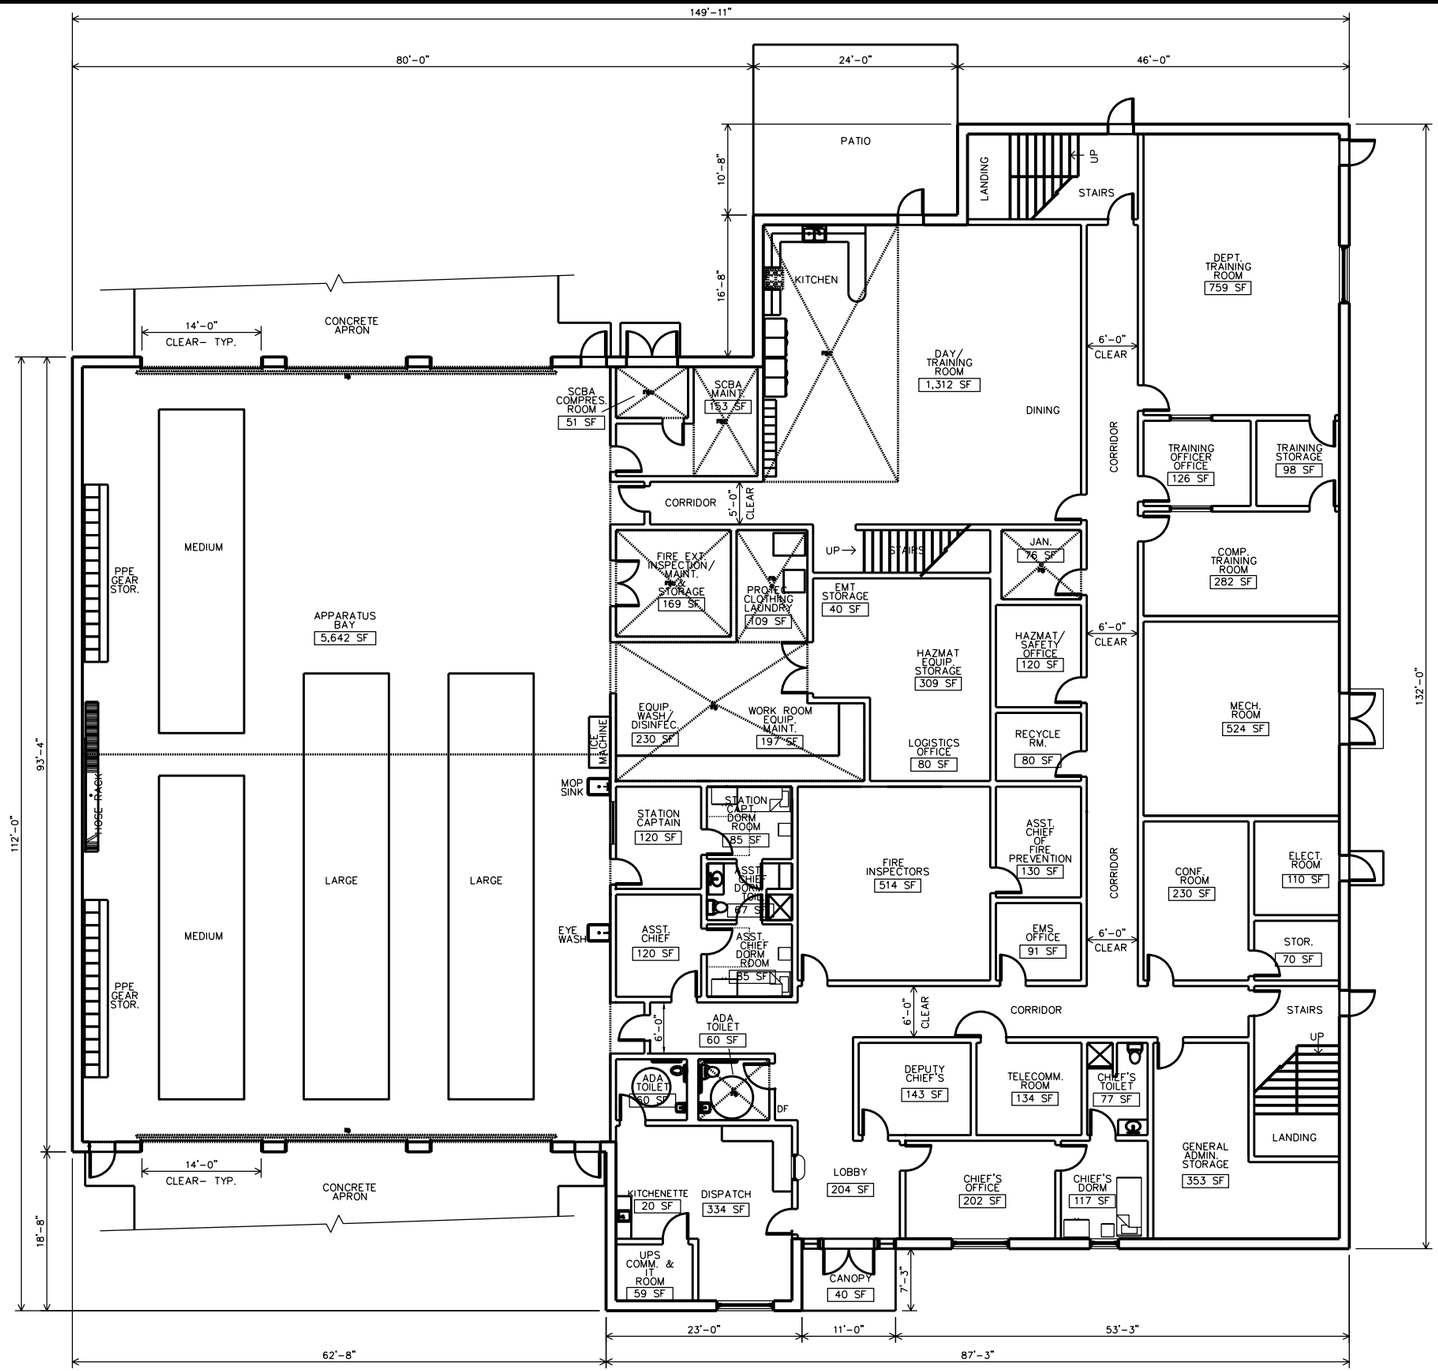

1
A6-HQ

FIRST FLOOR PLAN- TWO STORY
TWO COMPANY HEADQUARTERS FIRE STATION
SCALE: 1'- 0"=1/8" 24,546 SF

FIRST FLOOR= 16,812 SF
SECOND FLOOR= 7,694 SF
CANOPY= 40 SF
GROSS TOTAL= 24,546 SF

0 5 10 20 40

US Army Corps of Engineers

Symbol	Description	Date	Approved

U. S. ARMY ENGINEERING AND SUPPORT CENTER, HUNTSVILLE
HUNTSVILLE, ALABAMA

Designed by: CE HNC-ED-SC-A
Dwn by: ARCH. BRCH
Ckd by: DUVERNAY
Reviewed by: CE HNC-ED-SC-A
Submitted by: CE HNC-ED-SC-A
Date: 06 JAN 2009
Rev. 07
Design file no.
Drawing code:
File name:
Plot date: 30 JAN 2009
Plot scale: 1'-0"=1/8

DA FACILITIES STANDARDIZATION PROGRAM
ARMY FIRE STATION DESIGN GUIDE
FOR
HEADQUARTERS FIRE STATION

Sheet reference number:
A10-HQ
Sheet 10 of 14

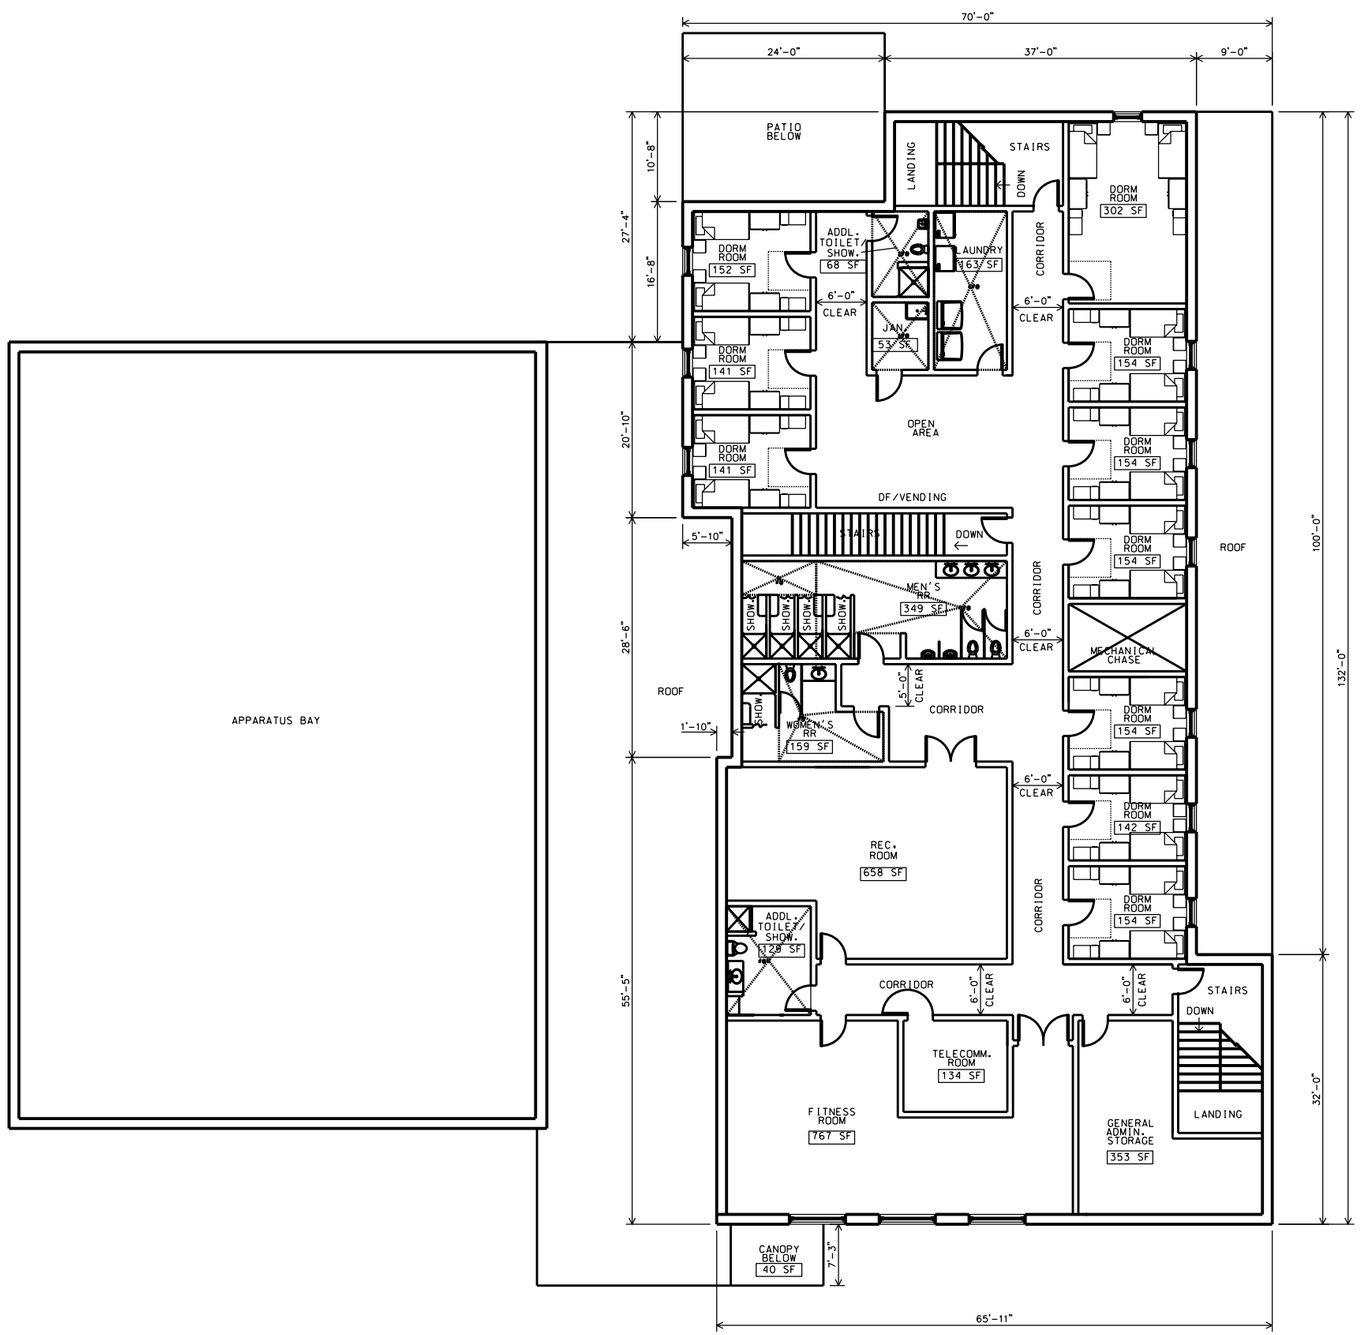

1 / A6-HQ

SECOND FLOOR PLAN- TWO STORY
TWO COMPANY HEADQUARTERS FIRE STATION
SCALE: 1'- 0"=1/8" 24,546 SF

FIRST FLOOR=	16,812 SF
SECOND FLOOR=	7,694 SF
CANOPY=	40 SF
GROSS TOTAL=	24,546 SF

0 5 10 20 40

US Army Corps of Engineers

Symbol	Description	Date Approved

Designed by: CE HNC-ED-SC-A | Date: 06 JAN 2009 | Rev.: 07
Dwn by: ARCH. BRC | Chd by: DUVERNAY | Design file no.
Reviewed by: CE HNC-ED-SC-A | Drawing code:
Submitted by: CE HNC-ED-SC-A | File name: Plot date: 30 JAN 2009 | Plot scale: 1'-0"=1/8

U. S. ARMY ENGINEERING AND SUPPORT CENTER, HUNTSVILLE HUNTSVILLE, ALABAMA

DA FACILITIES STANDARDIZATION PROGRAM
ARMY FIRE STATION DESIGN GUIDE
FOR
HEADQUARTERS FIRE STATION

Sheet reference number: A11-HQ
Sheet 11 of 14