US Army Corps of Engineers ®
ENGINEERING AND SUPPORT CENTER
HUNTSVILLE, AL

SOLDIER PERFORMANCE READINESS CENTER (SPRC)

MEDIUM SPRC

CENTER OF STANDARDIZATION
HUNTSVILLE CENTER
CATEGORY CODE: UNDER REVIEW

PUBLISHED: 30 SEPT 2021

US Army Corps of Engineers ®
HUNTSVILLE CENTER

MARK	DESCRIPTION	DATE	APPD

U.S. ARMY CORPS OF ENGINEERS
ENGINEERING AND SUPPORT CENTER
475 QUALITY CIRCLE
HUNTSVILLE, AL 35806

DESIGN BY: Designer		DATE:	
DRAWN BY: Author	CKD BY: Checker	SOLICITATION NO.:	
SBMT BY: Approver	PLOT DATE: 9/23/2021	CONTRACT NO.:	
PLOT SCALE:	PLOT TIME: 3:02:30 PM	CATEGORY CODE:	
SIZE D 22" x 34"	FILE NAME:		

SOLDIER PERFORMANCE READINESS CENTER (SPRC)
MEDIUM SPRC

COVER SHEET

PLATE REFERENCE NUMBER
A-000
SHEET

GENERAL NOTES:

- REFERENCE THE ARMY STANDARD DESIGN FOR SOLDIER PERFORMANCE READINESS CENTER (SPRC) DATED MAY 2021 FOR MANDATORY DESIGN INFORMATION.
- REFERENCE STANDARD DESIGN CRITERIA FOR SPRC FOR ADDITIONAL DESIGN INFORMATION.

SPRC, MEDIUM			
DESCRIPTION	TOTAL GROSS AREA (FT2)	HALF AREA	ADJUSTED GROSS AREA (FT2)
MAIN BUILDING	17,952	N	17,952
ZONE 0	1,404	Y	702
OVERALL FACILITY SQUARE FOOTAGE SHOWN			18,654
STANDARD DESIGN MAXIMUM			18,654
DIFFERENCE			0

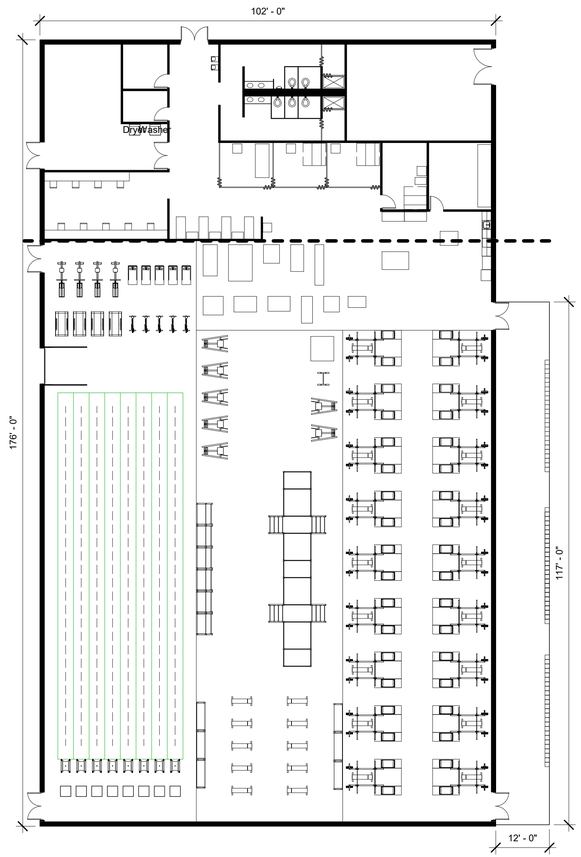

OVERALL FLOOR PLAN
1/16" = 1'-0"

N
PLAN NORTH
16 12 8 4 0 16 32
SCALE: 1/16"=1'-0"

US Army Corps of Engineers ®
HUNTSVILLE CENTER

SYMBOL	DESCRIPTION	DATE	BY

U.S. ARMY CORPS OF ENGINEERS
ENGINEERING AND SUPPORT CENTER
475 QUALITY CIRCLE
HUNTSVILLE, AL 35806

DESIGN BY: XXX YYY
DRAWN BY: XXX YYY
SBMIT BY: XXX YYY
PLOT SCALE: As indicated
SIZE: 22" x 34"
CKD BY: XXX YYY
PLOT DATE: 9/23/2021 3:02:52 PM
FILE NAME:
DATE:
SOLICITATION NO.:
CONTRACT NO.:
CATEGORY CODE:

SOLDIER PERFORMANCE READINESS CENTER (SPRC)
MEDIUM SPRC

OVERALL FLOOR PLAN

PLATE REFERENCE NUMBER
A-101
SHEET

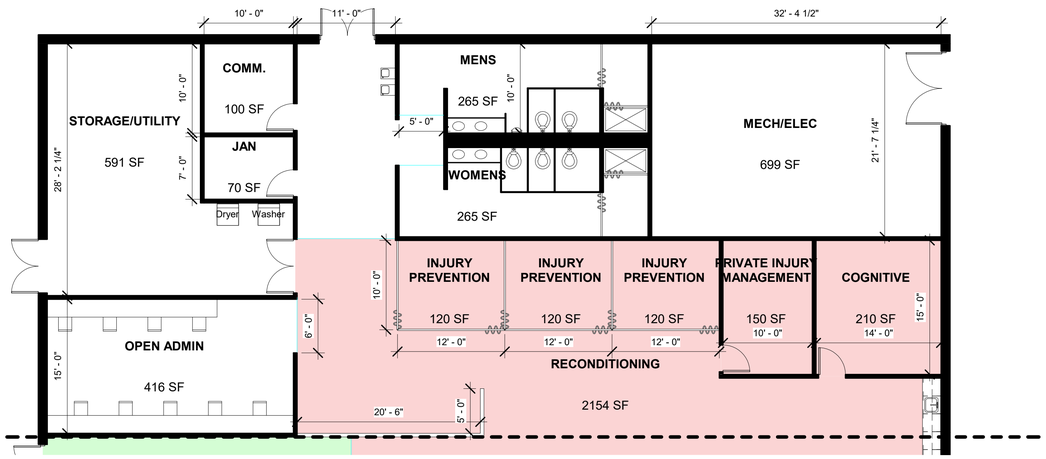

ENLARGED FLOOR PLAN - A

1/8" = 1'-0"

GENERAL NOTES:

1. ALL INTERIOR WALL DIMENSIONS ARE FROM INSIDE OF WALL FINISH TO INSIDE OF WALL FINISH UNLESS NOTED OTHERWISE.

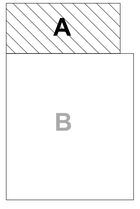

N

PLAN NORTH

SCALE: 1/8"=1'-0"

US Army Corps of Engineers ®
HUNTSVILLE CENTER

SYMBOL	DESCRIPTION	DATE	BY

DESIGN BY: XXX YYY
DRAWN BY: XXX YYY
SBMT BY: XXX YYY
PLOT SCALE: As indicated
PLOT SIZE: 22" x 34"
CKB BY: XXX YYY
PLOT DATE: 9/23/2021 3:03:02 PM
FILE NAME:

DATE:
SOLICITATION NO.:
CONTRACT NO.:
CATEGORY CODE:

U.S. ARMY CORPS OF ENGINEERS
ENGINEERING AND SUPPORT CENTER

475 QUALITY CIRCLE
HUNTSVILLE, AL 35806

SOLDIER PERFORMANCE READINESS CENTER (SPRC)
MEDIUM SPRC

ENLARGED FLOOR PLAN - A

PLATE REFERENCE NUMBER
A-102
SHEET

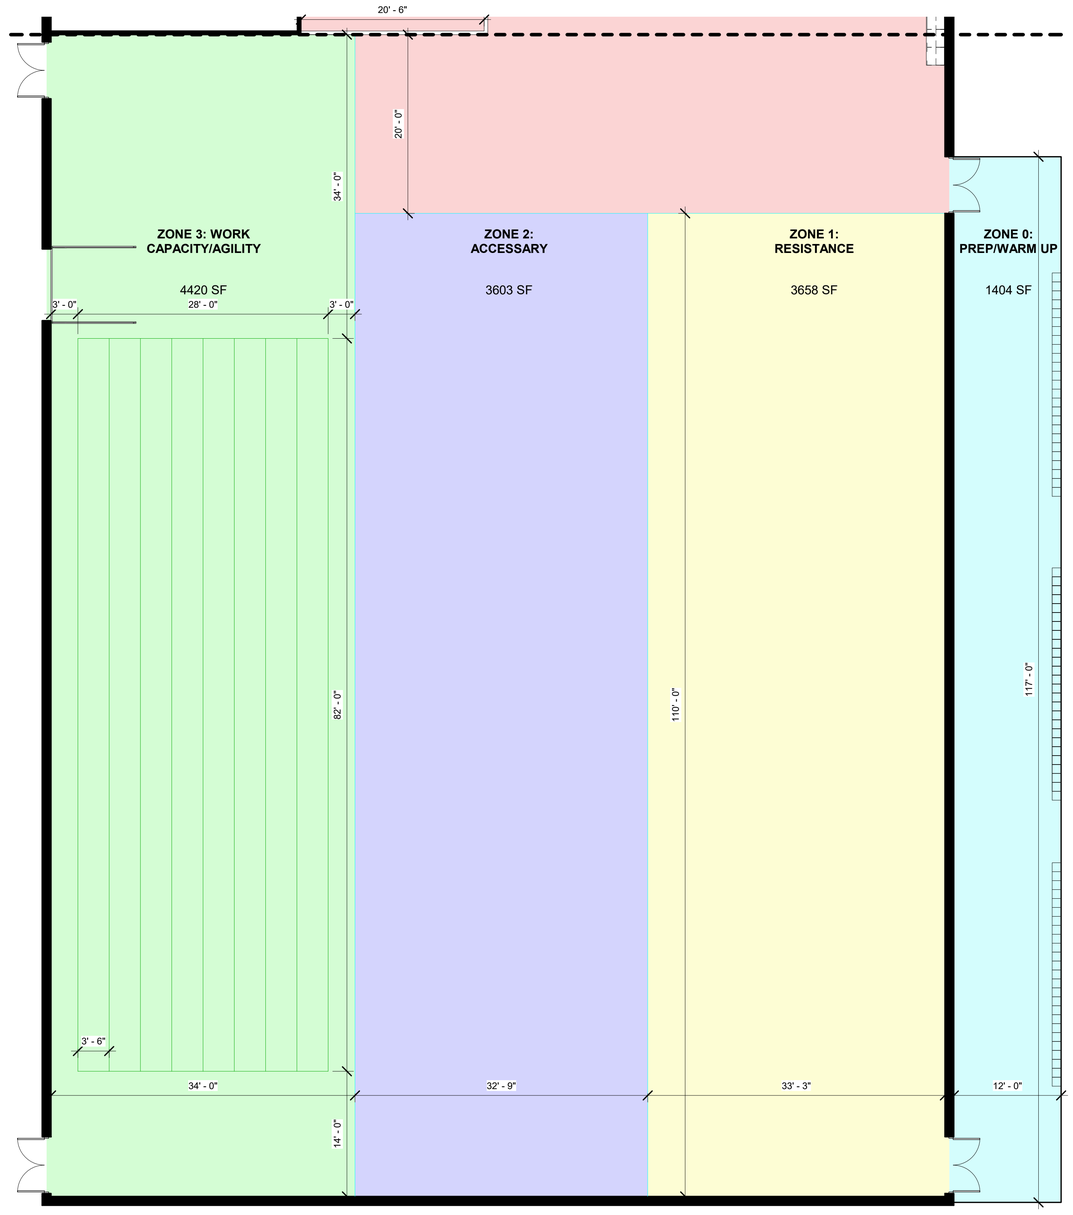

ENLARGED FLOOR PLAN - B

1/8" = 1'-0"

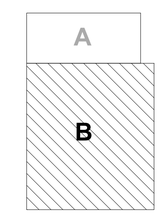

N

PLAN NORTH

8 6 4 2 0 8 16

SCALE: 1/8"=1'-0"

GENERAL NOTES:

1. ALL INTERIOR WALL DIMENSIONS ARE FROM INSIDE OF WALL FINISH TO INSIDE OF WALL FINISH UNLESS NOTED OTHERWISE.

US Army Corps of Engineers ®
HUNTSVILLE CENTER

SYMBOL	DESCRIPTION	DATE	BY

U.S. ARMY CORPS OF ENGINEERS
ENGINEERING AND SUPPORT CENTER

475 QUALITY CIRCLE
HUNTSVILLE, AL 35806

DESIGN BY: Designer
DRAWN BY: Author
CKD BY: Checker
SBMT BY: Approver
PLOT SCALE: As indicated
PLOT DATE: 9/23/2021 3:03:03 PM
SIZE: 22" X 34"
FILE NAME:
DATE:
SOLICITATION NO.:
CONTRACT NO.:
CATEGORY CODE:

SOLDIER PERFORMANCE READINESS CENTER (SPRC)
MEDIUM SPRC

ENLARGED FLOOR PLAN - B

PLATE REFERENCE NUMBER
A-103
SHEET

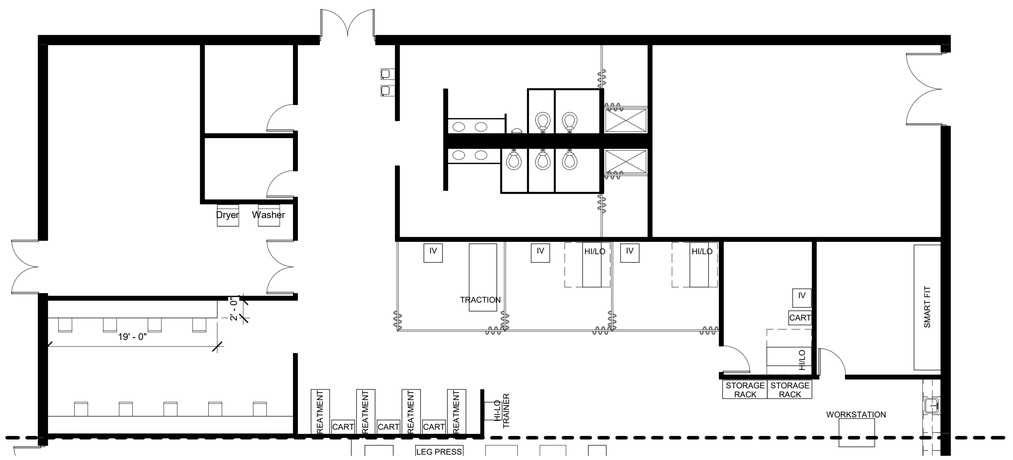

EQUIPMENT PLAN - A

1/8" = 1'-0"

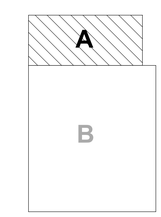

N

PLAN NORTH

8 6 4 2 0 8 16

SCALE: 1/8"=1'-0"

GENERAL NOTES:

1. ALL INTERIOR WALL DIMENSIONS ARE FROM INSIDE OF WALL FINISH TO INSIDE OF WALL FINISH UNLESS NOTED OTHERWISE.

US Army Corps of Engineers ®
HUNTSVILLE CENTER

SYMBOL	DESCRIPTION	DATE	BY

DESIGN BY: Designer
DRAWN BY: Author
SBMT BY: Approver
PLOT SCALE: As indicated
SIZE: 22" X 34"
CKD BY: Checker
PLOT DATE: 9/23/2021 3:03:04 PM
FILE NAME:
DATE:
SOLICITATION NO.:
CONTRACT NO.:
CATEGORY CODE:

U.S. ARMY CORPS OF ENGINEERS
ENGINEERING AND SUPPORT CENTER

475 QUALITY CIRCLE
HUNTSVILLE, AL 35806

SOLDIER PERFORMANCE READINESS CENTER (SPRC)
MEDIUM SPRC

EQUIPMENT PLAN - A

PLATE REFERENCE NUMBER
A-104
SHEET

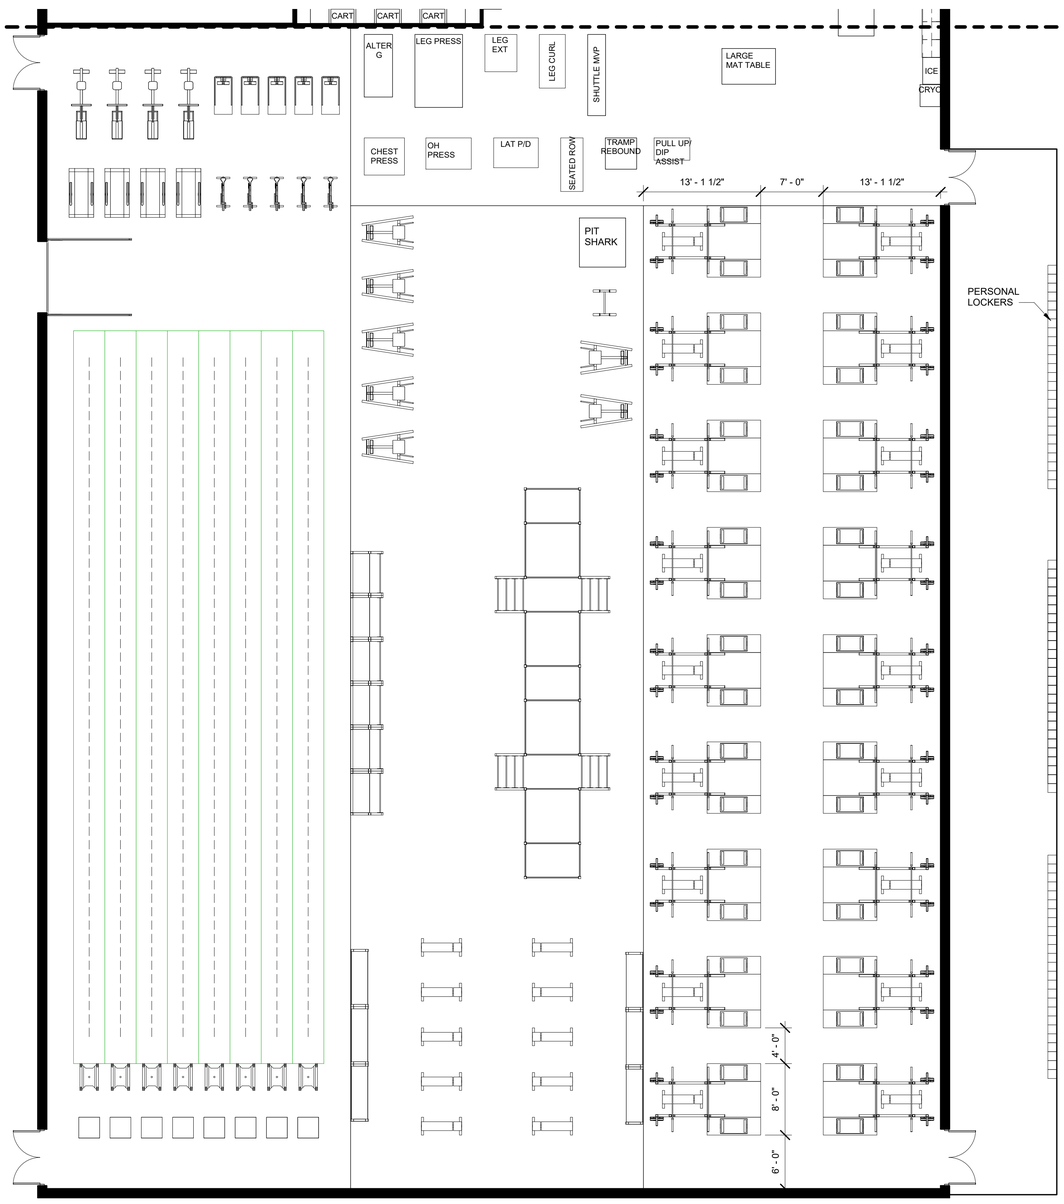

EQUIPMENT PLAN - B

1/8" = 1'-0"

GENERAL NOTES:

1. ALL INTERIOR WALL DIMENSIONS ARE FROM INSIDE OF WALL FINISH TO INSIDE OF WALL FINISH UNLESS NOTED OTHERWISE.

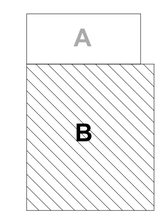

N

PLAN NORTH

8 6 4 2 0 8 16

SCALE: 1/8"=1'-0"

US Army Corps of Engineers ®
HUNTSVILLE CENTER

SYMBOL	DESCRIPTION	DATE	BY

DATE:
SOLICITATION NO.:
CONTRACT NO.:
CATEGORY CODE:

DESIGN BY: Designer
DRAWN BY: Author
CKD BY: Checker
SBMT BY: Approver
PLOT DATE: 9/23/2021 3:03:17 PM
PLOT SCALE: As indicated
SIZE: 22" x 34"
FILE NAME:

U.S. ARMY CORPS OF ENGINEERS
ENGINEERING AND SUPPORT CENTER
475 QUALITY CIRCLE
HUNTSVILLE, AL 35806

SOLDIER PERFORMANCE READINESS CENTER (SPRC)
MEDIUM SPRC

EQUIPMENT PLAN - B

PLATE REFERENCE NUMBER
A-105
SHEET