US Army Corps of Engineers ®
ENGINEERING AND SUPPORT CENTER
HUNTSVILLE, AL

SOLDIER PERFORMANCE READINESS CENTER (SPRC)

TRADOC SPRC, RECONDITIONING

CENTER OF STANDARDIZATION
HUNTSVILLE CENTER
CATEGORY CODE: UNDER REVIEW

PUBLISHED: 30 SEPT 2021

US Army Corps of Engineers ®
HUNTSVILLE CENTER

MARK	DESCRIPTION	DATE	APPD

DESIGN BY: Designer
DRAWN BY: Author
SBMT BY: Approver
PLOT SCALE:
SIZE D 22" x 34"
CKD BY: Checker
PLOT DATE: 9/23/2021 3:05:33 PM
FILE NAME:
DATE:
SOLICITATION NO.:
CONTRACT NO.:
CATEGORY CODE:

U.S. ARMY CORPS OF ENGINEERS
ENGINEERING AND SUPPORT CENTER
475 QUALITY CIRCLE
HUNTSVILLE, AL 35806

SOLDIER PERFORMANCE READINESS CENTER (SPRC)
TRADOC SPRC, RECONDITIONING

COVER SHEET

PLATE REFERENCE NUMBER
A-000
SHEET

NOTES:

- REFERENCE THE ARMY STANDARD DESIGN FOR SOLDIER PERFORMANCE READINESS CENTER (SPRC) DATED MAY 2021 FOR MANDATORY DESIGN INFORMATION.
- REFERENCE STANDARD DESIGN CRITERIA FOR SPRC FOR ADDITIONAL DESIGN INFORMATION.
- LOCATE FACILITY IN CLOSE PROXIMITY TO TRADOC SPRC, STRUCTURE.

TRADOC SPRC, RECONDITIONING			
DESCRIPTION	TOTAL GROSS AREA (FT2)	HALF AREA	ADJUSTED GROSS AREA (FT2)
MAIN BUILDING	3,900	N	3,900
OVERALL FACILITY SQUARE FOOTAGE SHOWN			3,900
STANDARD DESIGN MAXIMUM			3,900
DIFFERENCE			0

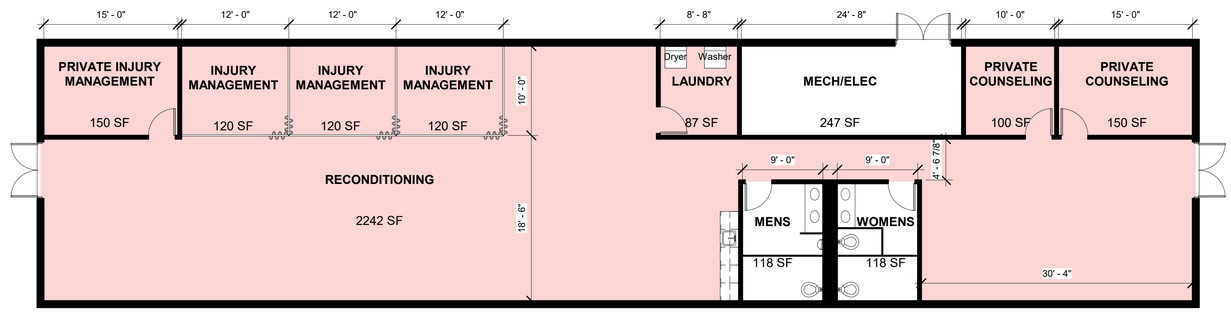

FLOOR PLAN

1/8" = 1'-0"

GENERAL NOTES:

1. ALL INTERIOR WALL DIMENSIONS ARE FROM INSIDE OF WALL FINISH TO INSIDE OF WALL FINISH UNLESS NOTED OTHERWISE.

N

PLAN NORTH

8 6 4 2 0 8 16

SCALE: 1/8"=1'-0"

US Army Corps of Engineers ®
HUNTSVILLE CENTER

SYMBOL	DESCRIPTION	DATE	BY

DESIGN BY: XXX YY
DRAWN BY: XXX YY
CKD BY: XXX YY
SBMT BY: XXX YY
PLOT DATE: 9/23/2021
PLOT SCALE: As indicated
PLOT TIME: 3:05:33 PM
SIZE: 22" X 34"
FILE NAME:

DATE:
SOLICITATION NO.:
CONTRACT NO.:
CATEGORY CODE:

U.S. ARMY CORPS OF ENGINEERS
ENGINEERING AND SUPPORT CENTER
475 QUALITY CIRCLE
HUNTSVILLE, AL 35806

SOLDIER PERFORMANCE READINESS CENTER (SPRC)
TRADOC SPRC, RECONDITIONING

FLOOR PLAN

PLATE REFERENCE NUMBER
A-102
SHEET

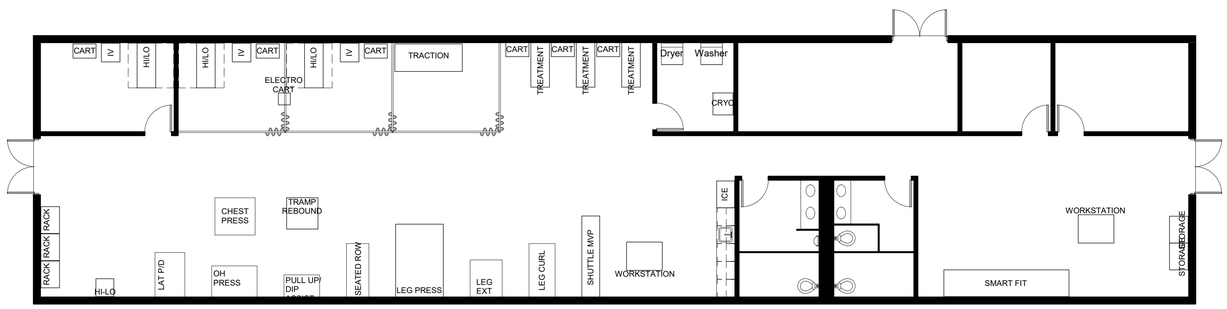

EQUIPMENT PLAN

1/8" = 1'-0"

GENERAL NOTES:

1. ALL INTERIOR WALL DIMENSIONS ARE FROM INSIDE OF WALL FINISH TO INSIDE OF WALL FINISH UNLESS NOTED OTHERWISE.

N

PLAN NORTH

8 6 4 2 0 8 16

SCALE: 1/8"=1'-0"

US Army Corps of Engineers ®
HUNTSVILLE CENTER

SYMBOL	DESCRIPTION	DATE	BY

DESIGN BY: Designer | DATE:
DRAWN BY: Author | CKD BY: Checker | SOLICITATION NO.:
SBMT BY: Approver | PLOT DATE: 9/23/2021 | CONTRACT NO.:
PLOT SCALE: 1/8" = 1'-0" | PLOT TIME: 3:05:34 PM | CATEGORY CODE:
SIZE: 22" x 34" | FILE NAME:

U.S. ARMY CORPS OF ENGINEERS
ENGINEERING AND SUPPORT CENTER

475 QUALITY CIRCLE
HUNTSVILLE, AL 35806

SOLDIER PERFORMANCE READINESS CENTER (SPRC)
TRADOC SPRC, RECONDITIONING

EQUIPMENT PLAN

PLATE REFERENCE NUMBER
A-104
SHEET