AREA TABULATIONS	
1st FLOOR ADJUSTED GROSS	11,550 SF
2nd FLOOR ADJUSTED GROSS	11,480 SF
TOTAL ADJUSTED GROSS	23,030 SF

AUTHORIZED: 23,031 SF

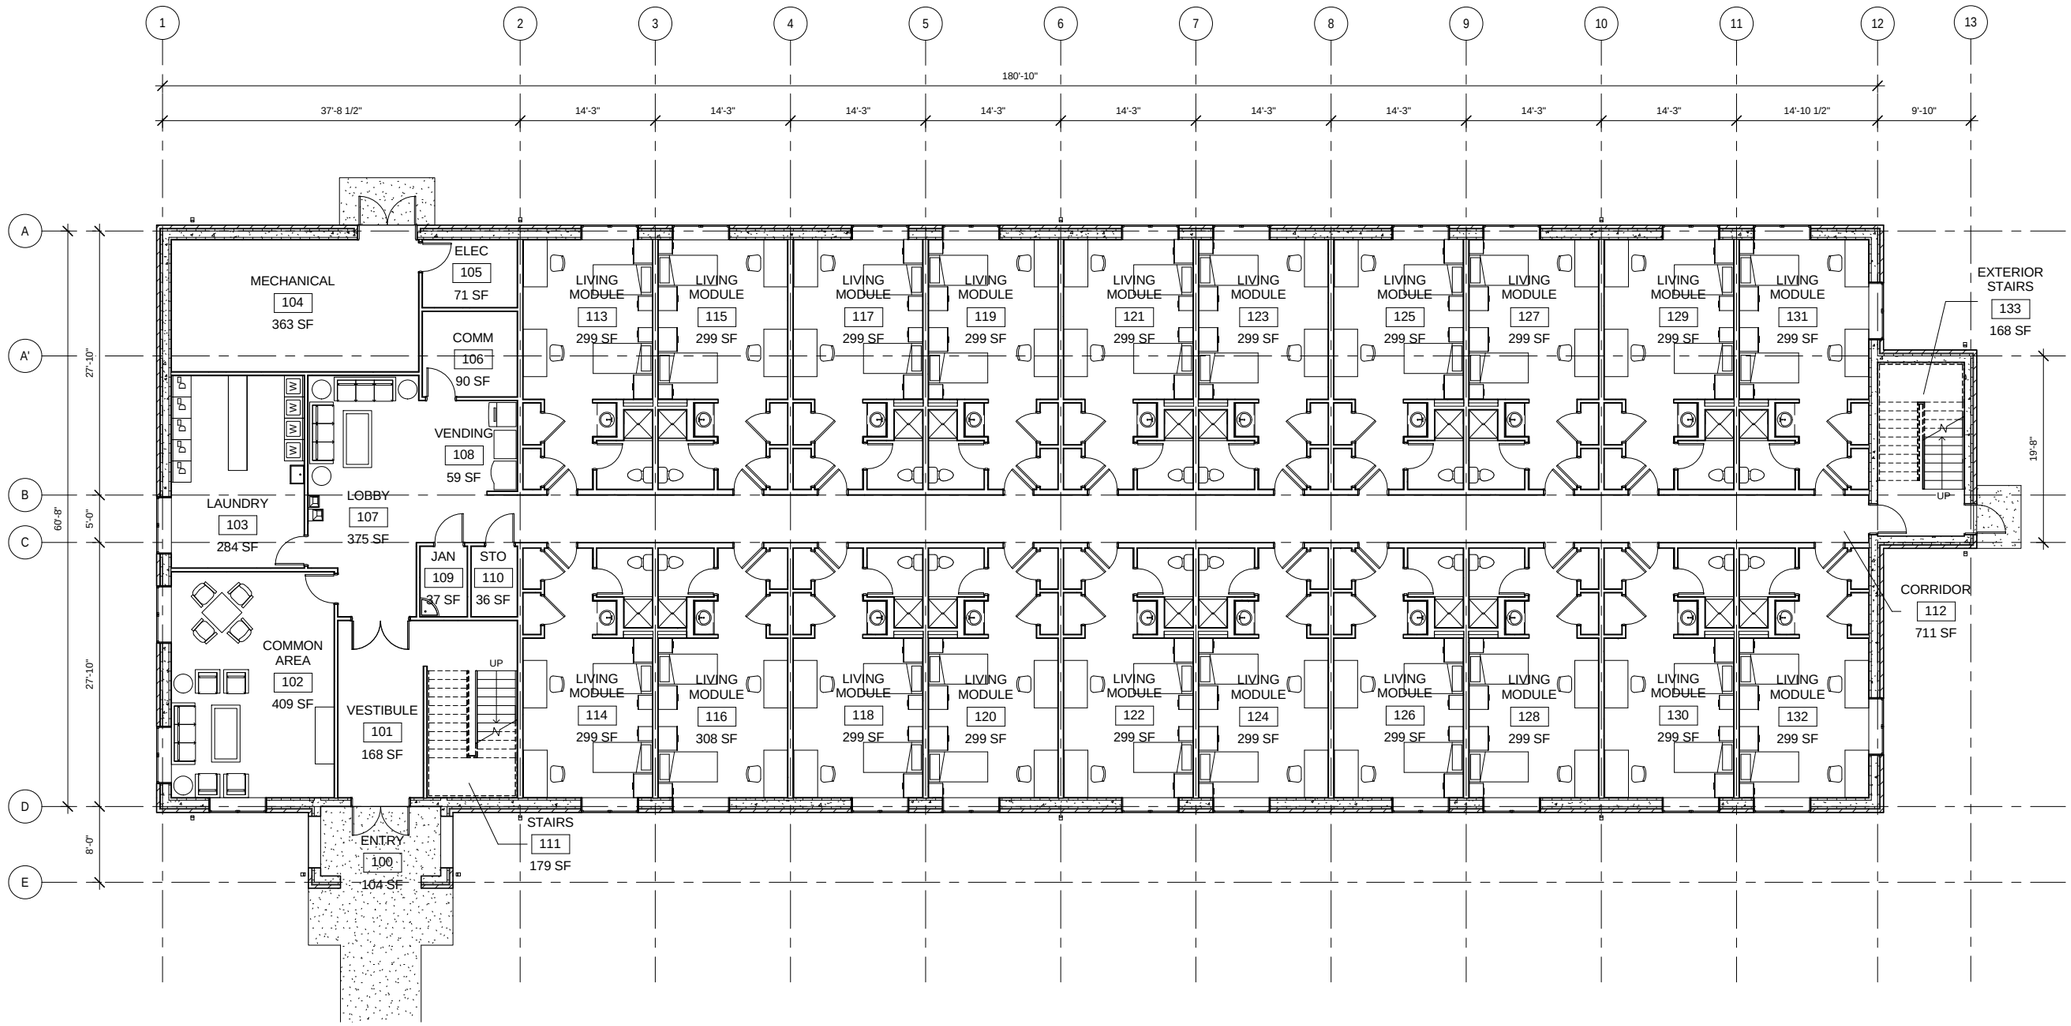

FIRST FLOOR PLAN

1/8" = 1'-0"

A A-101- XXX

US Army Corps of Engineers ®
Enter District

APPD
DATE
DESCRIPTION
MARK

ISSUE DATE:
DESIGN BY:
DRAWN BY:
CKD BY:
SBMT BY:
PLOT DATE: 2/7/2013 12:07:02 PM
PLOT SCALE: 1/8" = 1'-0"
SIZE: 22" X 34"
SOLICITATION NO.:
CONTRACT NO.:
FILE NUMBER:
FILE NAME:

US ARMY CORPS OF ENGINEERS
HONOLULU DISTRICT
FT. SHAFTER, HAWAII

DESIGN BRANCH
BUILDING 230
FT. SHAFTER, HI 96858-5440

TRANSIENT TRAINING
OFFICERS QUARTERS

FIRST FLOOR PLAN

SHEET IDENTIFICATION
A-101
SHEET OF 0

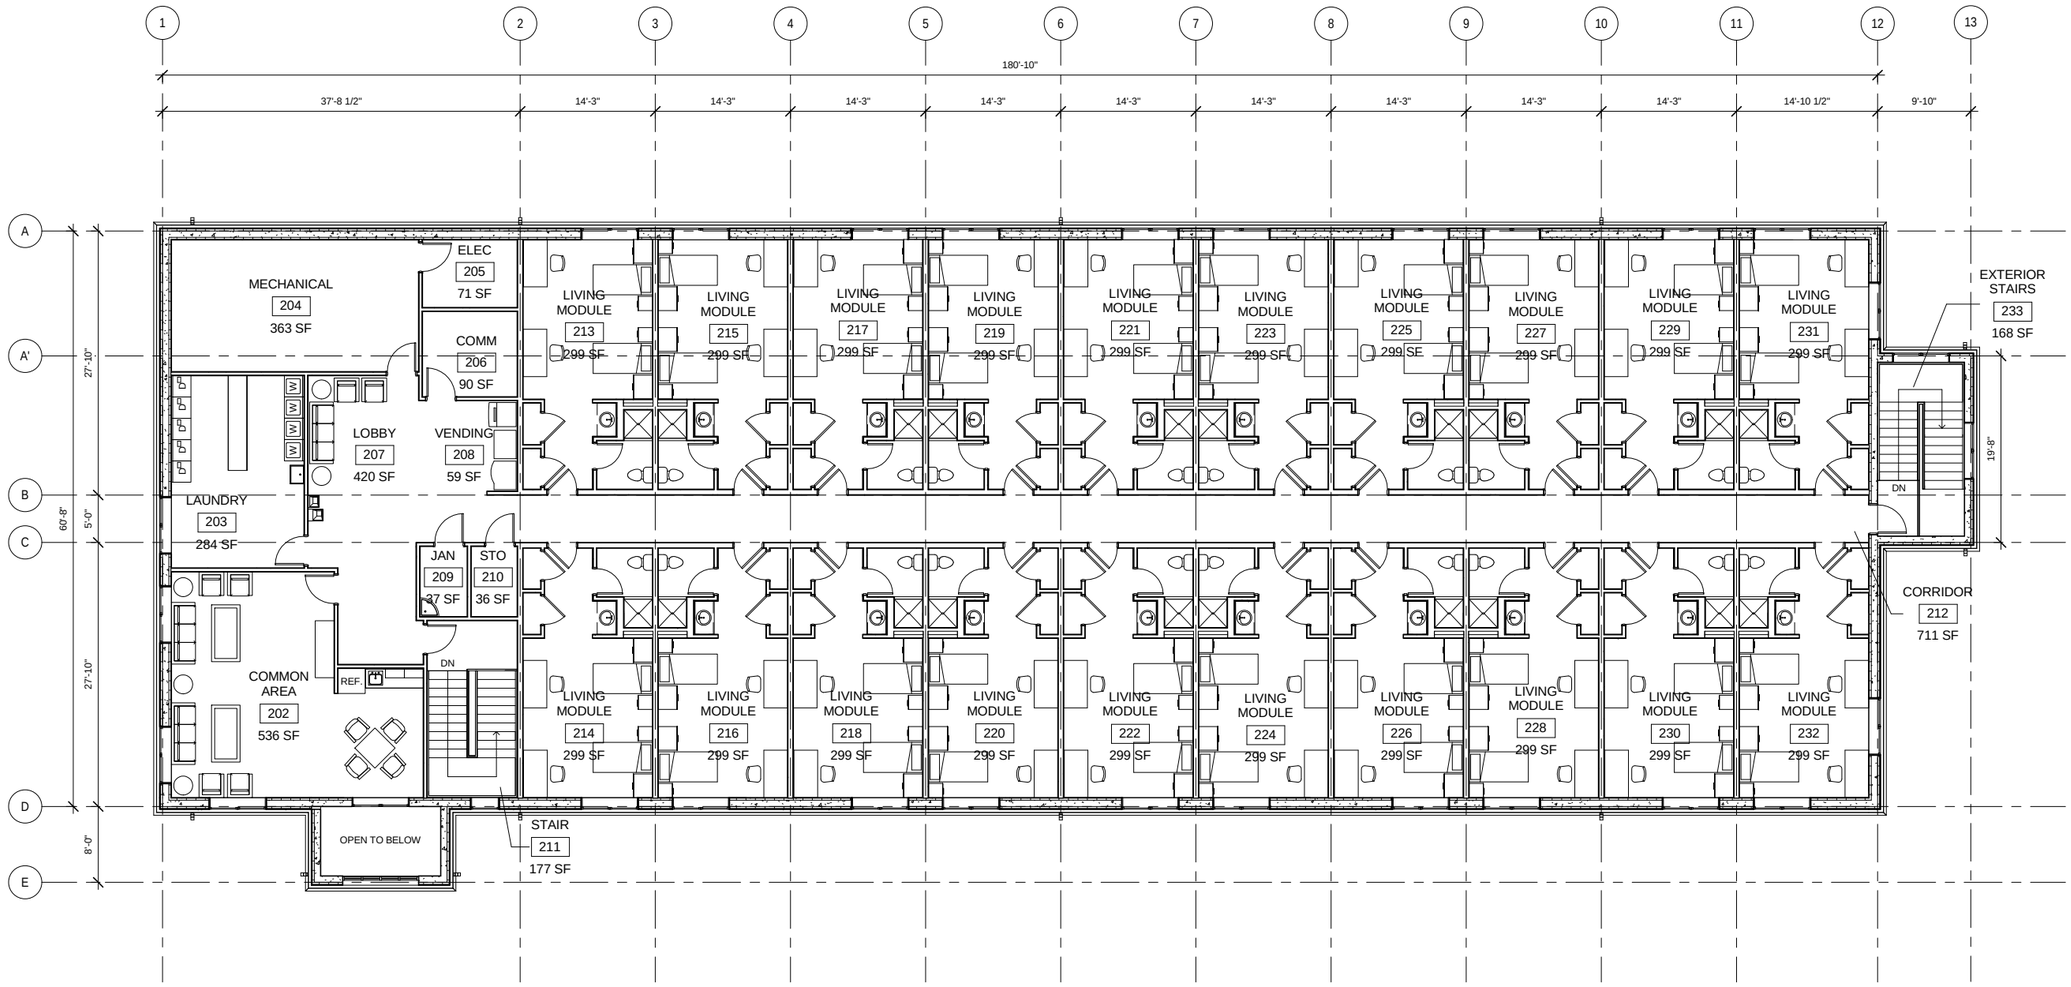

SECOND FLOOR PLAN

1/8" = 1'-0"

A A-102-

US Army Corps of Engineers ®
Enter District

MARK	DESCRIPTION	DATE	APPD

ISSUE DATE:
DWG NO.:
SOLICITATION NO.:
CONTRACT NO.:
FILE NUMBER:
DESIGN BY:
DRAWN BY:
CKD BY:
SBMT BY:
PLOT DATE: 2/7/2013 12:07:03 PM
PLOT SCALE: 1/8" = 1'-0"
SIZE: 22" X 34"
FILE NAME:

US ARMY CORPS OF ENGINEERS
HONOLULU DISTRICT
FT. SHAFTER, HAWAII

DESIGN BRANCH
BUILDING 230
FT. SHAFTER, HI 96858-5440

TRANSIENT TRAINING OFFICERS QUARTERS

SECOND FLOOR PLAN

SHEET IDENTIFICATION
A-102
SHEET OF 0