General Purpose Warehouse

Army Standard Prototype - Climate Zone 4C
65,000 Square Foot Version
Standards Submittal

Sheet List - Metal Panel

Sheet Number	Sheet Name
A1-000	COVER SHEET - METAL PANEL
A1-102	MEZZANINE PLAN
A1-201	EXTERIOR ELEVATIONS
A1-202	ENLARGED ELEVATIONS
A1-310	WALL SECTIONS
A1-311	SECTION DETAILS
A1-312	SECTION DETAILS
A1-314	SECTION DETAILS
A1-801	OVERVIEW
A2-101	FLOOR PLAN
A2-103	ROOF PLAN
A2-110	ENLARGED FLOOR PLAN
A2-301	BUILDING SECTIONS
A2-302	BUILDING SECTIONS
A2-314	MISC DETAILS
A2-401	REFLECTED CEILING PLANS
A2-501	INTERIOR ELEVATIONS & TOILET PLANS
A2-510	STAIR AND ELEVATOR
A2-511	STAIR AND ELEVATOR
A2-601	ROOM FINISH SCHEDULE
A2-602	DOOR SCHEDULE
A2-603	PARTITION TYPES
A2-604	WINDOW DETAILS

Sheet List - Metal Panel

Sheet Number	Sheet Name
A2-605	CASEWORK DETAILS
A2-606	INTERIOR DETAILS
A2-701	LIFE SAFETY PLAN
A2-802	PERSPECTIVE VIEWS
A2-803	BUILDING DIAGRAMS
I-101	OVERALL FURNITURE PLAN
I-102	OVERALL SIGNAGE PLAN
I-110	ENLARGED FURNTIURE PLAN
I-111	ENLARGED SIGNAGE PLANS
I-501	SIGNAGE DETAIL I
I-502	SIGNAGE DETAIL II
S2-001	GENERAL NOTES 1
S2-002	GENERAL NOTES 2
S2-003	TYPICAL DETAILS 1
S2-004	TYPICAL DETAILS 2
S2-005	TYPICAL DETAILS 3
S2-006	TYPICAL DETAILS 4
S2-007	TYPICAL DETAILS 5
S2-008	TYPICAL DETAILS 6
S2-101	GROUND FLOOR SLAB PLAN
S2-102	FOUNDATION PLAN
S2-103	MEZZANINE FRAMING PLAN
S2-104	ROOF FRAMING PLAN

Sheet List - Metal Panel

Sheet Number	Sheet Name
S2-201	BUILDING SECTIONS 1
S2-202	BUILDING SECTIONS 2
S2-203	BUILDING SECTIONS 3
S2-301	FOUNDATION DETAILS
S2-302	FOUNDATION DETAILS
S2-303	STEEL DETAILS
S2-401	LOAD DIAGRAMS
M1-001	HVAC LEGEND
M1-101	OVERALL HVAC PLAN
M1-401	ENLARGED HVAC FLOOR PLAN - ADMIN AREA
M1-402	ENLARGED HVAC FLOOR PLAN - SHIPPING/RECEIVING
M1-501	HVAC DETAILS
M1-601	HVAC SCHEDULES
M1-602	HVAC SCHEDULES
P1-001	PLUMBING LEGEND
P1-101	OVERALL PLUMBING PLAN - DOMESTIC WATER
P1-102	OVERALL PLUMBING PLAN - SANITARY
P1-103	OVERALL PLUMBING PLAN - NATURAL GAS
P1-401	ENLARGED DOMESTIC WATER PLUMBING PLANS
P1-402	ENLARGED SANITARY PLUMBING PLAN - ADMIN AREA
P1-403	ENLARGED SANITARY PLUMBING PLANS
P1-501	PLUMBING DETAILS

Sheet List - Metal Panel

Sheet Number	Sheet Name
P1-601	PLUMBING SCHEDULES
P1-901	PLUMBING WATER ISOMETRIC
P1-902	PLUMBING SANITARY ISOMETRIC
I-600	SIGNAGE SCHEDULE
E-001	ELECTRICAL LEGEND
EG-101	LIGHTNING PROTECTION PLAN
EG-501	LIGHTNING PROTECTION DETAILS
EL-001	LIGHTING FIXTURE SCHEDULE
EL-002	LIGHTING CONTROL MATRIX
EL-101	ELECTRICAL LIGHTING PLAN - 1ST FLOOR
EL-102	ELECTRICAL LIGHTING PLAN - 2ND FLOOR
EL-401	ENLARGED LIGHTING PLAN
EL-402	STAIR DETAILS
EL-501	LIGHTING DETAILS 1
EL-502	LIGHTING DETAILS 2
EP-101	ELECTRICAL POWER PLAN
EP-401	ENLARGED POWER PLANS
EP-402	MEZZANINE ENLARGED POWER PLANS
EP-404	OPTIONAL ELEVATOR DETAILS
EP-601	POWER ONE LINE DIAGRAM
EP-701	PANEL BOARD SCHEDULES
EP-702	PANEL BOARD SCHEDULES
EP-703	PANEL BOARD SCHEDULES

Sheet List - Metal Panel

Sheet Number	Sheet Name
ET-101	TELECOMMUNICATION PLAN
ET-501	TELECOMMUNICATION DETAILS
ET-601	TELECOMMUNICATIONS RISER DIAGRAM
FA-101	FIRE ALARM/MASS NOTIFICATION PLAN
FA-601	FIRE ALARM RISER DIAGRAM
FA-602	MASS NOTIFICATION RISER DIAGRAM

STANDARDS SUBMITTAL **NOT FOR CONSTRUCTION**

US Army Corps of Engineers ®

MARK	DESCRIPTION	DATE	APPR

DESIGN BY: K. Pope
DRAWN BY: K. Pope
SBMT BY: -
SIZE: 22" x 34"
DATE: MAY 2013
CKD BY: K. Pope
PLOT DATE: 8/26/2014 11:51:06 PM
PLOT SCALE: -
SOLICITATION NO.: -
CONTRACT NO.: -
FILE NUMBER:
FILE NAME:

US ARMY CORPS OF ENGINEERS
STANDARDS & SUSTAINABILITY

GENERAL PURPOSE WAREHOUSE
PROTOTYPE DESIGN
65,000 SQUARE FOOT VERSION

COVER SHEET - METAL PANEL

SHEET IDENTIFICATION
A1-000
SHEET OF 0

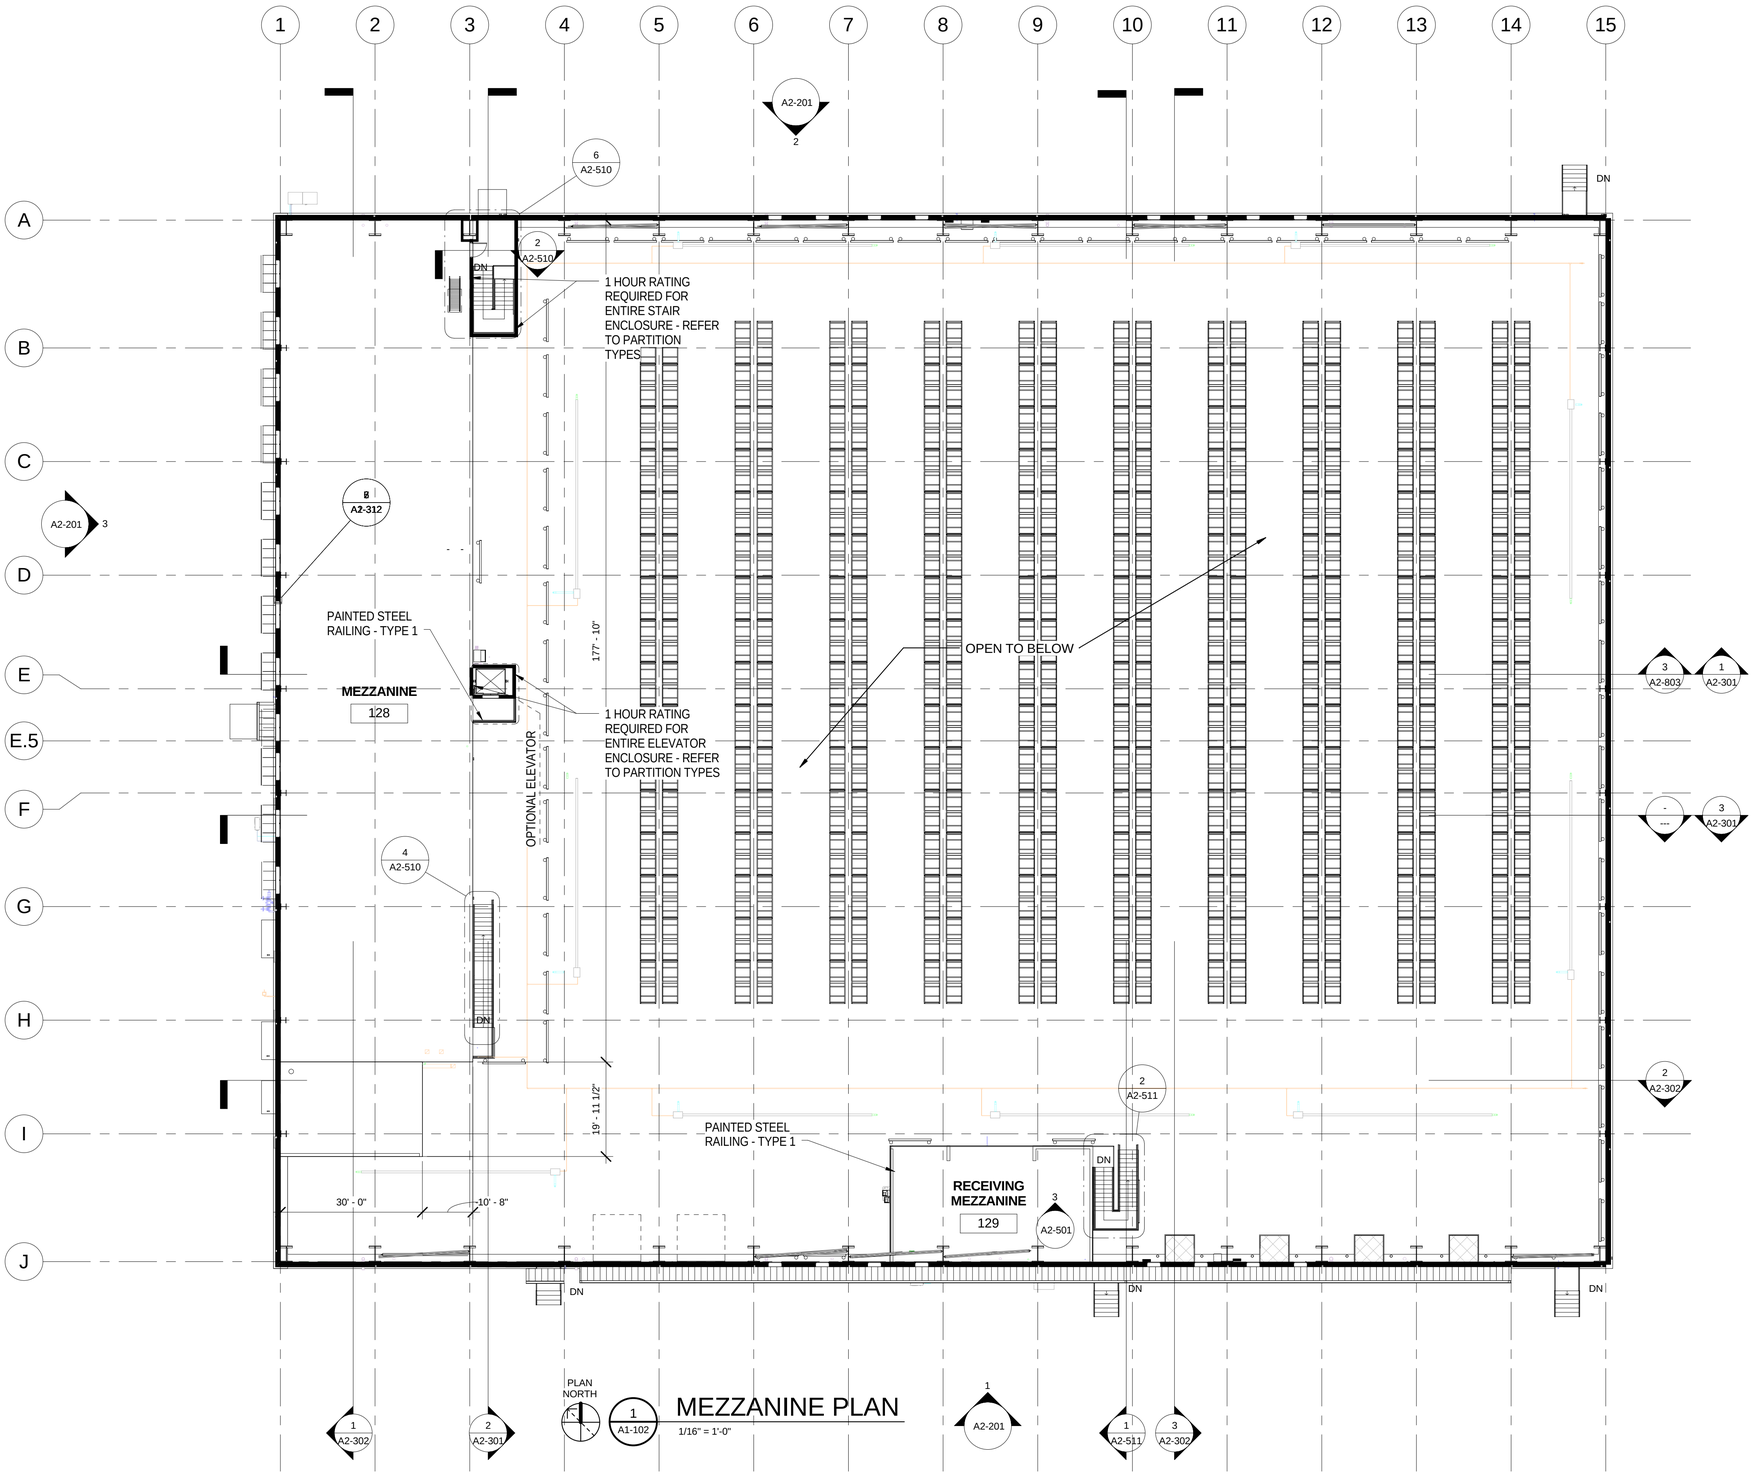

US Army Corps of Engineers ®

MARK	DESCRIPTION	DATE	APPR

US ARMY CORPS OF ENGINEERS
STANDARDS & SUSTAINABILITY

DESIGN BY: K. Pope	DATE: MAY 2013
DRAWN BY: K. Pope	SOLICITATION NO.: -
CKD BY: K. Pope	CONTRACT NO.: -
SBMT BY: -	PLOT DATE: 8/26/2014 1:51:23 PM
PLOT SCALE: 1/16" = 1'-0"	FILE NUMBER:
SIZE: 22" x 34"	FILE NAME:

GENERAL PURPOSE WAREHOUSE PROTOTYPE DESIGN
65,000 SQUARE FOOT VERSION

MEZZANINE PLAN

SHEET IDENTIFICATION
A1-102
SHEET OF 0

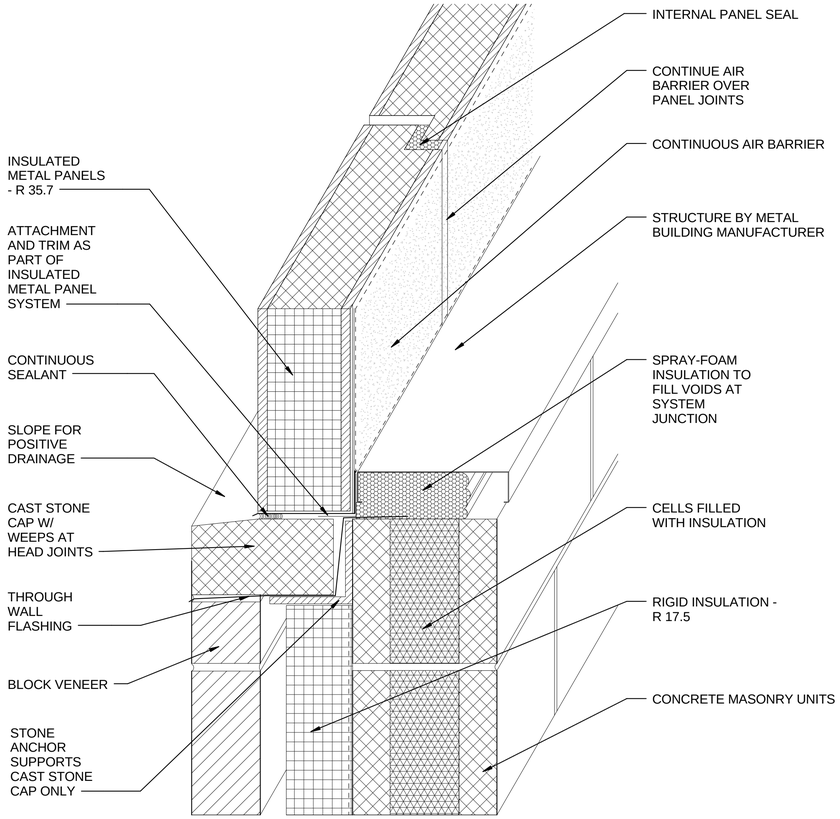

2 / A1-202 WALL OBLIQUE

3" = 1'-0"

STANDARDS SUBMITTAL NOT FOR CONSTRUCTION

US Army Corps of Engineers ®

MARK	DESCRIPTION	DATE	APPR.

DESIGN BY: K. Pope
DRAWN BY: K. Pope
CKD BY: K. Pope
SBMT BY: -
DATE: MAY 2013
SOLICITATION NO.: -
CONTRACT NO.: -
PLOT DATE: 8/26/2014 1:53:44 PM
PLOT SCALE: 1.5" = 1'-0"
FILE NUMBER:
SIZE: 22" x 34"
FILE NAME:

US ARMY CORPS OF ENGINEERS
STANDARDS & SUSTAINABILITY

GENERAL PURPOSE WAREHOUSE
PROTOTYPE DESIGN
65,000 SQUARE FOOT VERSION

ENLARGED ELEVATIONS

SHEET IDENTIFICATION
A1-202
SHEET OF 0