General Purpose Warehouse

Army Standard Prototype - Climate Zone 6A
130,000 Square Foot Version
Standards Submittal

Sheet List - Metal Panel

Sheet Number	Sheet Name
A1-000	COVER SHEET - METAL PANEL
A1-103	MEZZANINE PLAN
A1-201	EXTERIOR ELEVATIONS
A1-202	ENLARGED ELEVATIONS
A1-310	WALL SECTIONS
A1-311	SECTION DETAILS
A1-312	SECTION DETAILS
A1-313	SECTION DETAILS
A1-801	OVERVIEW
A2-100	OVERALL PLAN
A2-101	FLOOR PLAN - AREA 1
A2-102	FLOOR PLAN - AREA 2
A2-104	ROOF PLAN
A2-110	ENLARGED FLOOR PLAN
A2-301	BUILDING SECTIONS
A2-302	BUILDING SECTIONS
A2-314	MISC DETAILS
A2-401	REFLECTED CEILING PLANS
A2-501	INTERIOR ELEVATIONS & TOILET PLANS
A2-510	STAIR AND ELEVATOR
A2-511	STAIR AND ELEVATOR
A2-601	ROOM FINISH SCHEDULE
A2-602	DOOR SCHEDULE

Sheet List - Metal Panel

Sheet Number	Sheet Name
A2-603	PARTITION TYPES
A2-604	WINDOW DETAILS
A2-605	CASEWORK DETAILS
A2-606	INTERIOR DETAILS
A2-701	LIFE SAFETY PLAN
A2-802	PERSPECTIVE VIEWS
A2-803	BUILDING DIAGRAMS
I1-101	OVERALL FURNITURE FLOOR PLAN
I1-102	OVERALL SIGNAGE FLOOR PLAN
I1-110	ENLARGED FURNITURE PLANS
I1-501	SIGNAGE DETAILS I
I1-502	SIGNAGE DETAIL II
S2-001	GENERAL NOTES 1
S2-002	GENERAL NOTES 2
S2-003	TYPICAL DETAILS 1
S2-004	TYPICAL DETAILS 2
S2-005	TYPICAL DETAILS 3
S2-006	TYPICAL DETAILS 4
S2-007	TYPICAL DETAILS 5
S2-008	TYPICAL DETAILS 6
S2-100	OVERALL FOUNDATION PLAN
S2-101	GROUND FLOOR SLAB PLAN
S2-102	PARTIAL FOUNDATION PLAN

Sheet List - Metal Panel

Sheet Number	Sheet Name
S2-103	PARTIAL FOUNDATION PLAN
S2-104	MEZZANINE FRAMING PLAN
S2-105	OVERALL ROOF PLAN
S2-106	PARTIAL ROOF FRAMING PLAN
S2-107	PARTIAL ROOF FRAMING PLAN
S2-201	BUILDING SECTIONS 1
S2-202	BUILDING SECTIONS 2
S2-203	BUILDING SECTIONS 3
S2-301	FOUNDATION DETAILS
S2-302	FOUNDATION DETAILS
S2-303	STEEL DETAILS
S2-401	LOADING DIAGRAMS
FX101	FIRE PROTECTION FLOR PLAN
M1-601	HVAC SCHEDULES
M2-001	HVAC LEGEND
M2-101	OVERALL HVAC PLAN
M2-102	PARTIAL HVAC FLOOR PLAN -1
M2-103	PARTIAL HVAC FLOOR PLAN -2
M2-401	ENLARGED HVAC FLOOR PLAN - ADMIN AREA
M2-402	ENLARGED HVAC FLOOR PLAN - SHIPPING/RECEIVING
M2-501	HVAC DETAILS
M2-602	HVAC SCHEDULES

Sheet List - Metal Panel

Sheet Number	Sheet Name
P2-001	PLUMBING LEGEND
P2-101	OVERALL PLUMBING PLAN - DOMESTIC WATER
P2-102	OVERALL PLUMBING PLAN - SANITARY
P2-103	OVERALL PLUMBING PLAN - NATURAL GAS
P2-401	ENLARGED DOMESTIC WATER PLUMBING PLANS
P2-402	ENLARGED SANITARY PLUMBING PLAN - ADMIN AREA
P2-403	ENLARGED SANITARY PLUMBING PLANS
P2-501	PLUMBING DETAILS
P2-601	PLUMBING SCHEDULES
P2-901	PLUMBING WATER ISOMETRIC
P2-902	PLUMBING SANITARY ISOMETRIC
I1-111	ENLARGED SIGNAGE PLANS
I1-600	SIGNAGE SCHEDULE
E-001	ELECTRICAL LEGEND
EG-101	LIGHTNING PROTECTION PLAN WEST
EG-102	LIGHTNING PROTECTION PLAN EAST
EG-501	LIGHTNING PROTECTION DETAILS
EL-001	LIGHTING FIXTURE SCHEDULE
EL-002	LIGHTING CONTROL MATRIX
EL-101	ELECTRICAL LIGHTING PLAN - 1ST FLOOR - WEST
EL-102	ELECTRICAL LIGHTING PLAN - 1ST FLOOR - EAST
EL-103	ELECTRICAL LIGHTING PLAN - 2ND FLOOR - WEST

Sheet List - Metal Panel

Sheet Number	Sheet Name
EL-104	ELECTRICAL LIGHTING PLAN - 2ND FLOOR - EAST
EL-401	ENLARGED LIGHTING PLAN
EL-402	STAIR DETAILS
EL-501	LIGHTING DETAILS 1
EL-502	LIGHTING DETAILS 2
EP-101	ELECTRICAL POWER PLAN - WEST
EP-102	ELECTRICAL POWER PLAN - EAST
EP-401	ENLARGED POWER PLANS
EP-402	ENLARGED POWER PLANS
EP-404	OPTIONAL ELEVATOR DETAILS
EP-601	POWER ONE LINE DIAGRAM
EP-701	PANEL BOARD SCHEDULES
EP-702	PANEL BOARD SCHEDULES
EP-703	PANEL BOARD SCHEDULES
EP-704	PANEL BOARD SCHEDULES
EP-705	PANEL BOARD SCHEDULES
ET-101	TELECOMMUNICATION PLAN - WEST
ET-102	TELECOMMUNICATION PLAN - EAST
ET-501	TELECOMMUNICATION DETAILS
ET-601	TELECOMMUNICATIONS RISER DIAGRAM
FA-101	FIRE ALARM/MASS NOTIFICATION PLAN - WEST
FA-102	FIRE ALARM/MASS NOTIFICATION PLAN - EAST
FA-601	FIRE ALARM RISER DIAGRAM
FA-602	MASS NOTIFICATION RISER DIAGRAM

STANDARDS SUBMITTAL - NOT FOR CONSTRUCTION

US Army Corps of Engineers ®

MARK	DESCRIPTION	DATE	APPR.

DESIGN BY: K. Pope
DRAWN BY: K. Pope
CKD BY: K. Pope
SBMT BY: -
DATE: MAY 2012
SOLICITATION NO.: -
CONTRACT NO.: -
PLOT DATE: 8/26/2014 11:10:08 AM
PLOT SCALE: 1
FILE NUMBER:
FILE NAME:
SIZE: 22" x 34"

US ARMY CORPS OF ENGINEERS
STANDARDS & SUSTAINABILITY

General Purpose Warehouse
Prototype Design
130,000 Square Foot Version

COVER SHEET - METAL PANEL

SHEET IDENTIFICATION
A1-000
SHEET OF 0

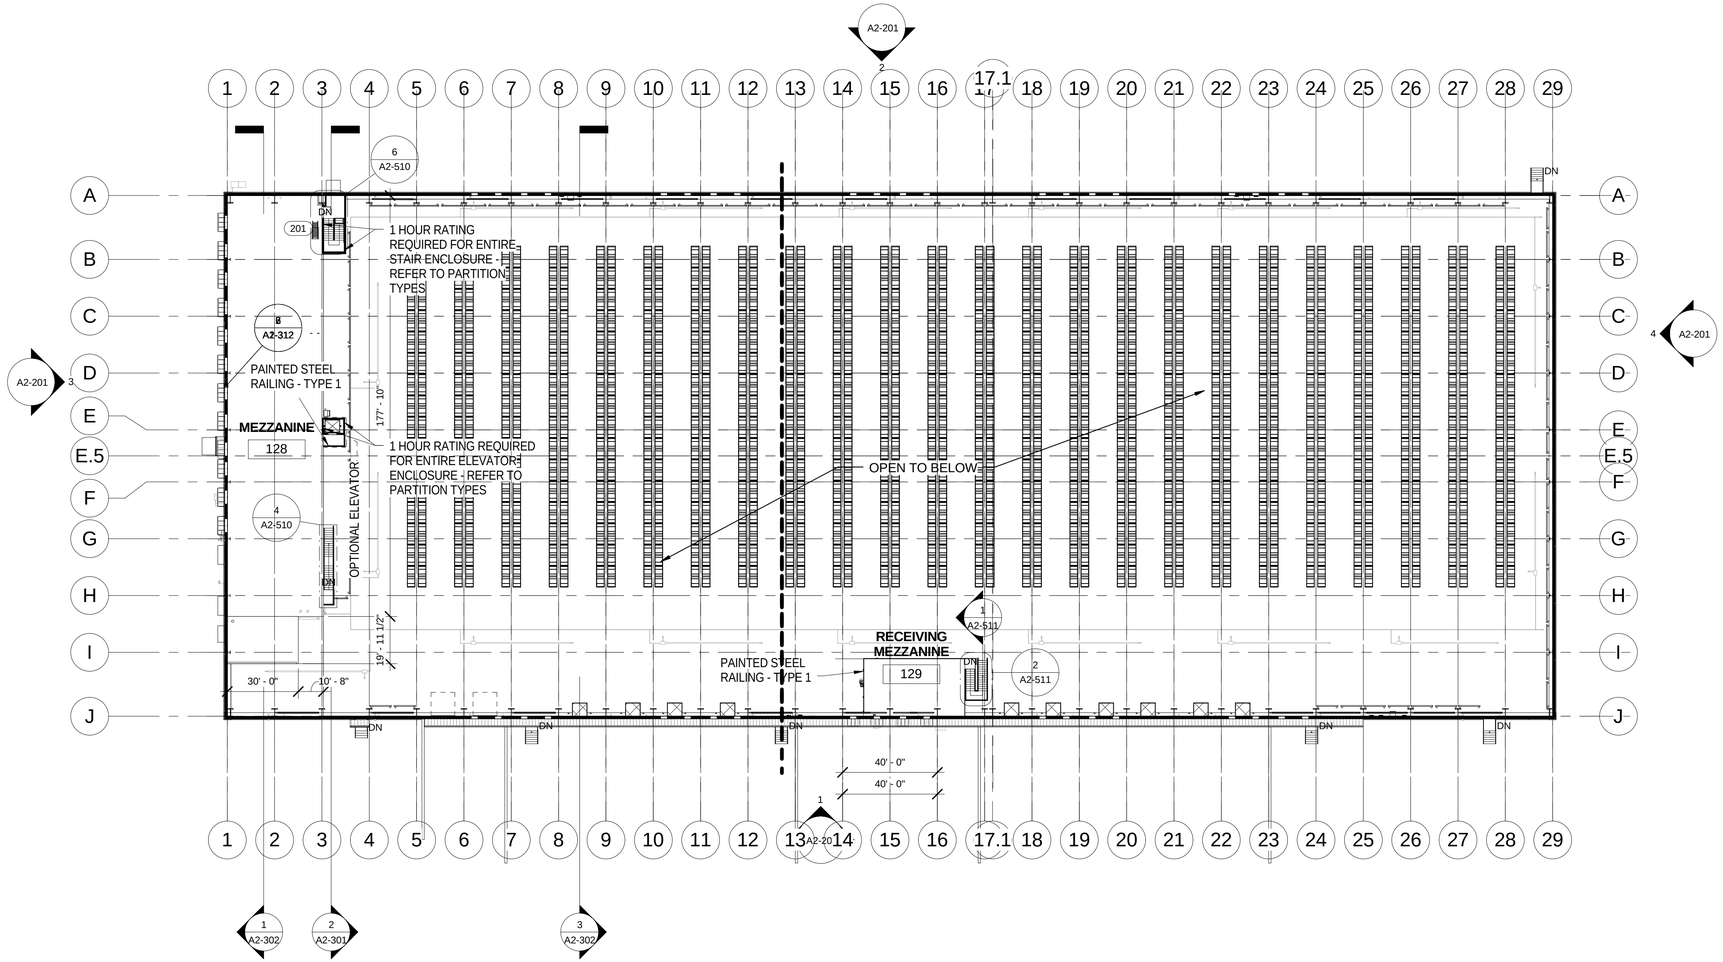

PLAN NORTH

1 A1-103 MEZZANINE

1/32" = 1'-0"

STANDARDS SUBMITTAL NOT FOR CONSTRUCTION

US Army Corps of Engineers ®

MARK	DESCRIPTION	DATE	APPR

DESIGN BY: K. Pope
DRAWN BY: K. Pope
SBMT BY: -
PLOT SCALE: 1/32" = 1'-0"
SIZE: 22" x 34"
CKD BY: K. Pope
PLOT DATE: 8/26/2014 11:13:32 AM
FILE NAME:
DATE: MAY 2012
SOLICITATION NO.: -
CONTRACT NO.: -
FILE NUMBER:

US ARMY CORPS OF ENGINEERS
STANDARDS & SUSTAINABILITY

General Purpose Warehouse
Prototype Design
130,000 Square Foot Version

MEZZANINE PLAN

SHEET IDENTIFICATION
A1-103
SHEET OF 0

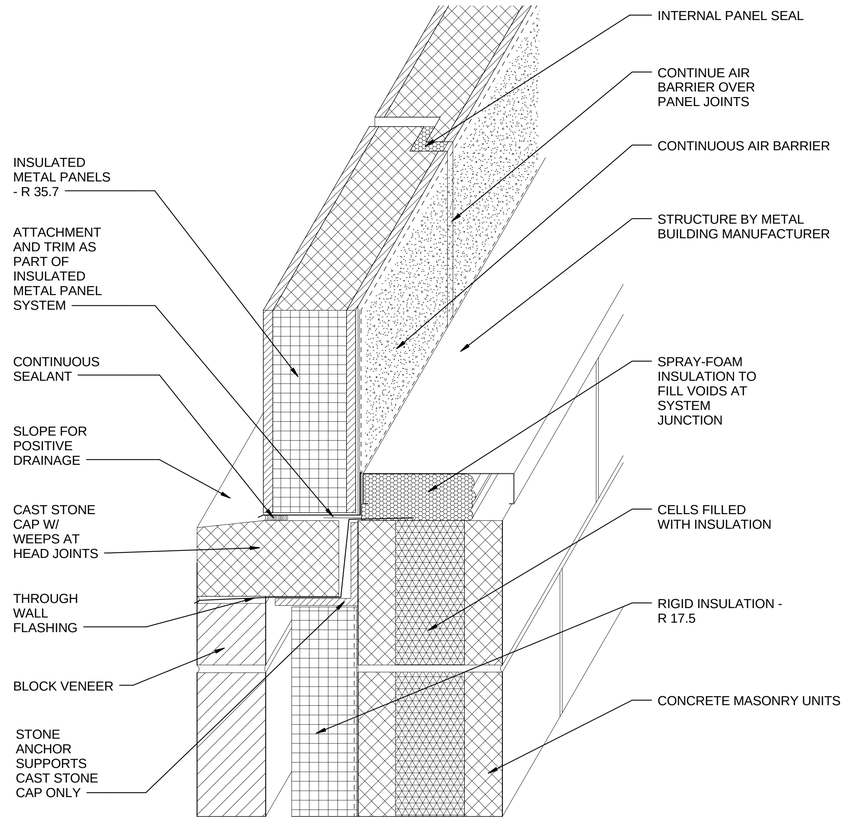

2 / A1-202 WALL OBLIQUE

3" = 1'-0"

STANDARDS SUBMITTAL **NOT FOR CONSTRUCTION**

US Army Corps of Engineers ®

MARK	DESCRIPTION	DATE	APPR.

DESIGN BY: K. Pope
DRAWN BY: K. Pope
SBMT BY: -
CKD BY: K. Pope
PLOT DATE: 9/26/2014 11:11:16 AM
PLOT SCALE: 3" = 1'-0"
SIZE: 22" x 34"
DATE: MAY 2012
SOLICITATION NO.: -
CONTRACT NO.: -
FILE NUMBER:
FILE NAME:

US ARMY CORPS OF ENGINEERS
STANDARDS & SUSTAINABILITY

General Purpose Warehouse
Prototype Design
130,000 Square Foot Version

ENLARGED ELEVATIONS

SHEET IDENTIFICATION
A1-202
SHEET OF 0