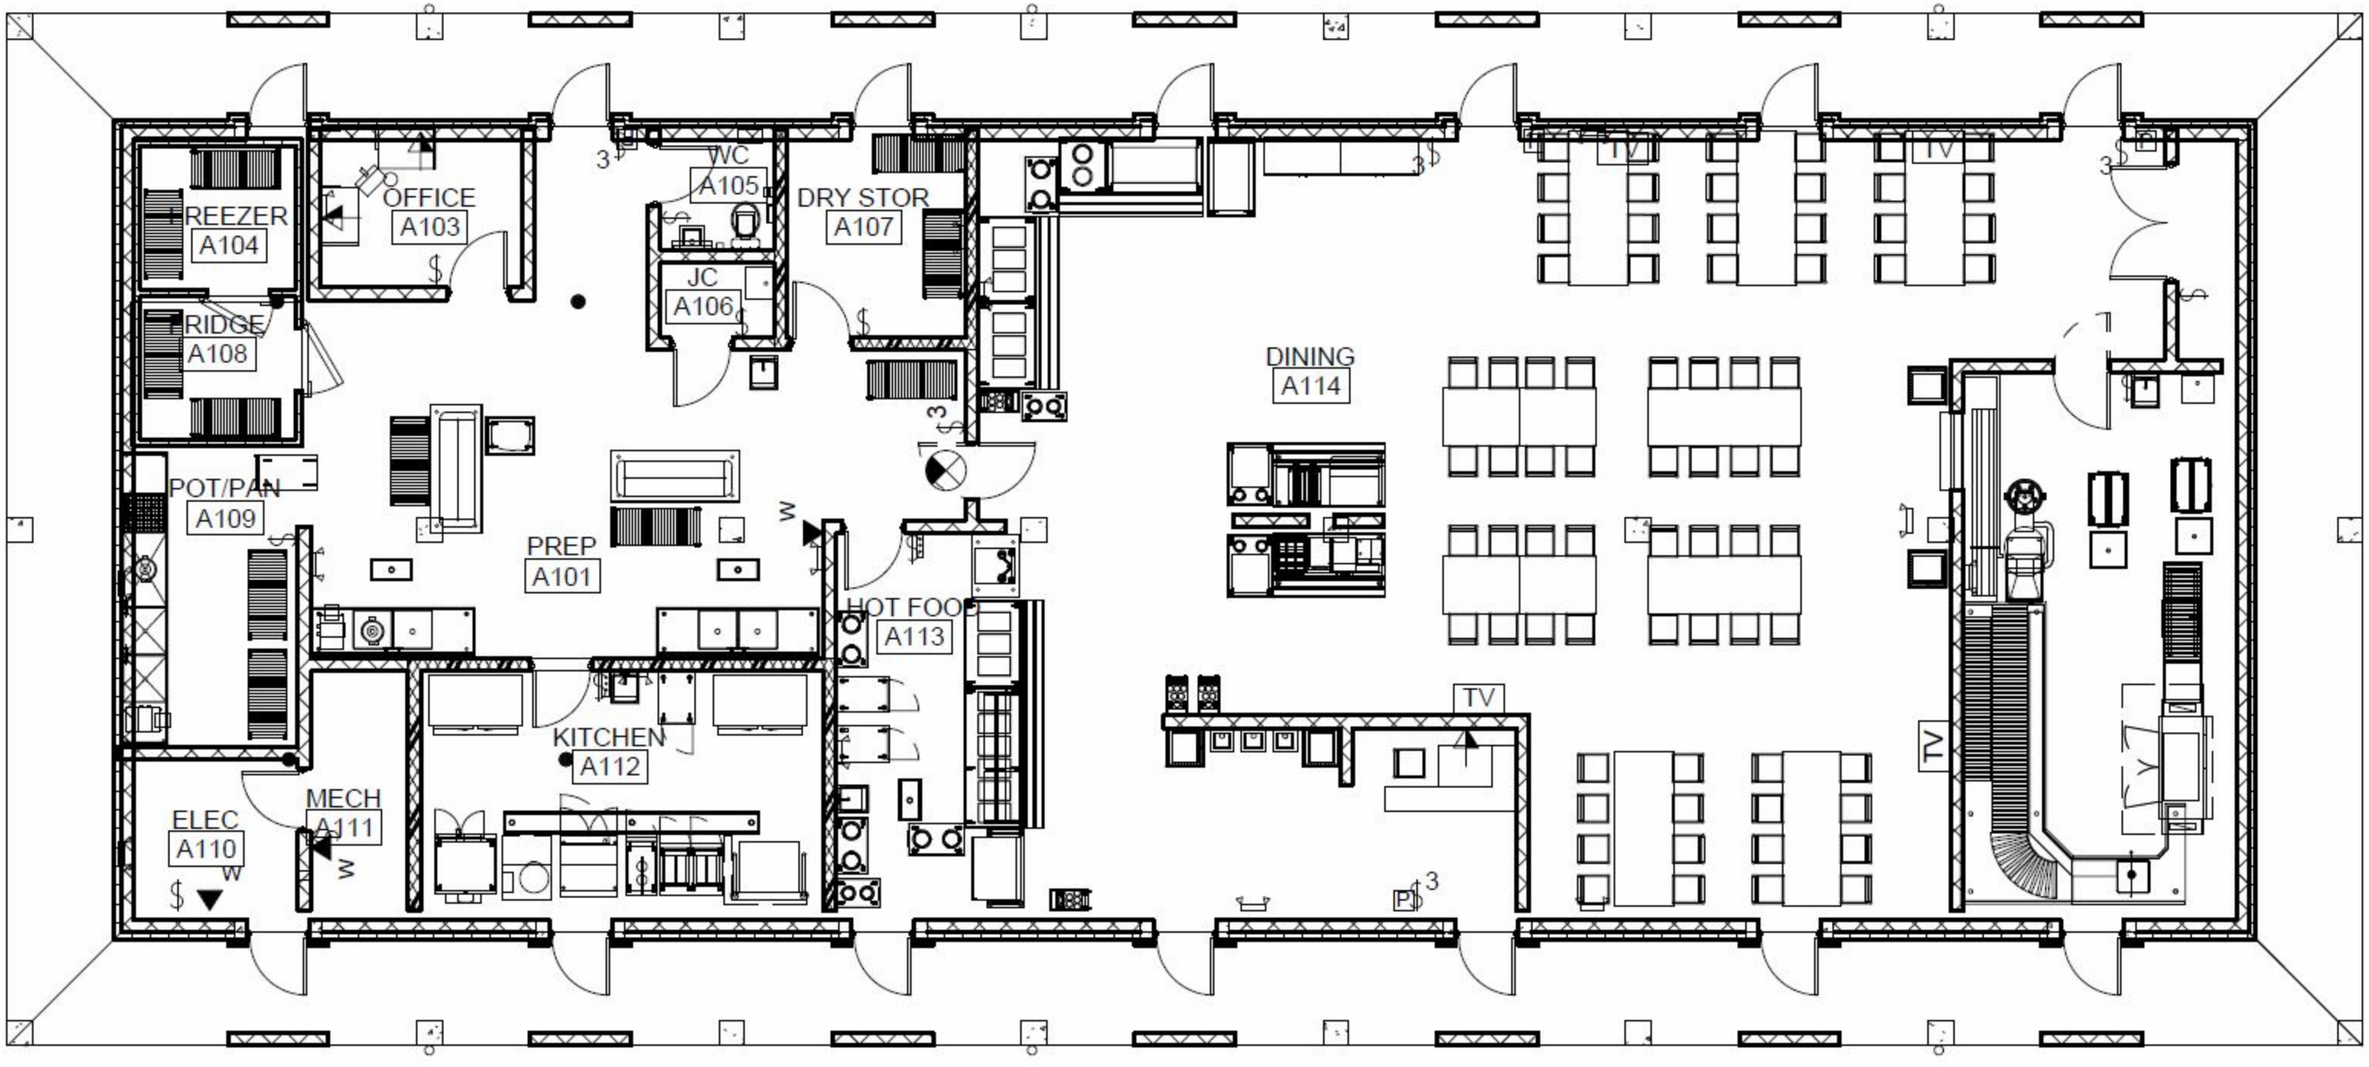


1

# DFAC GROUND FLOOR PLAN

1 : 100