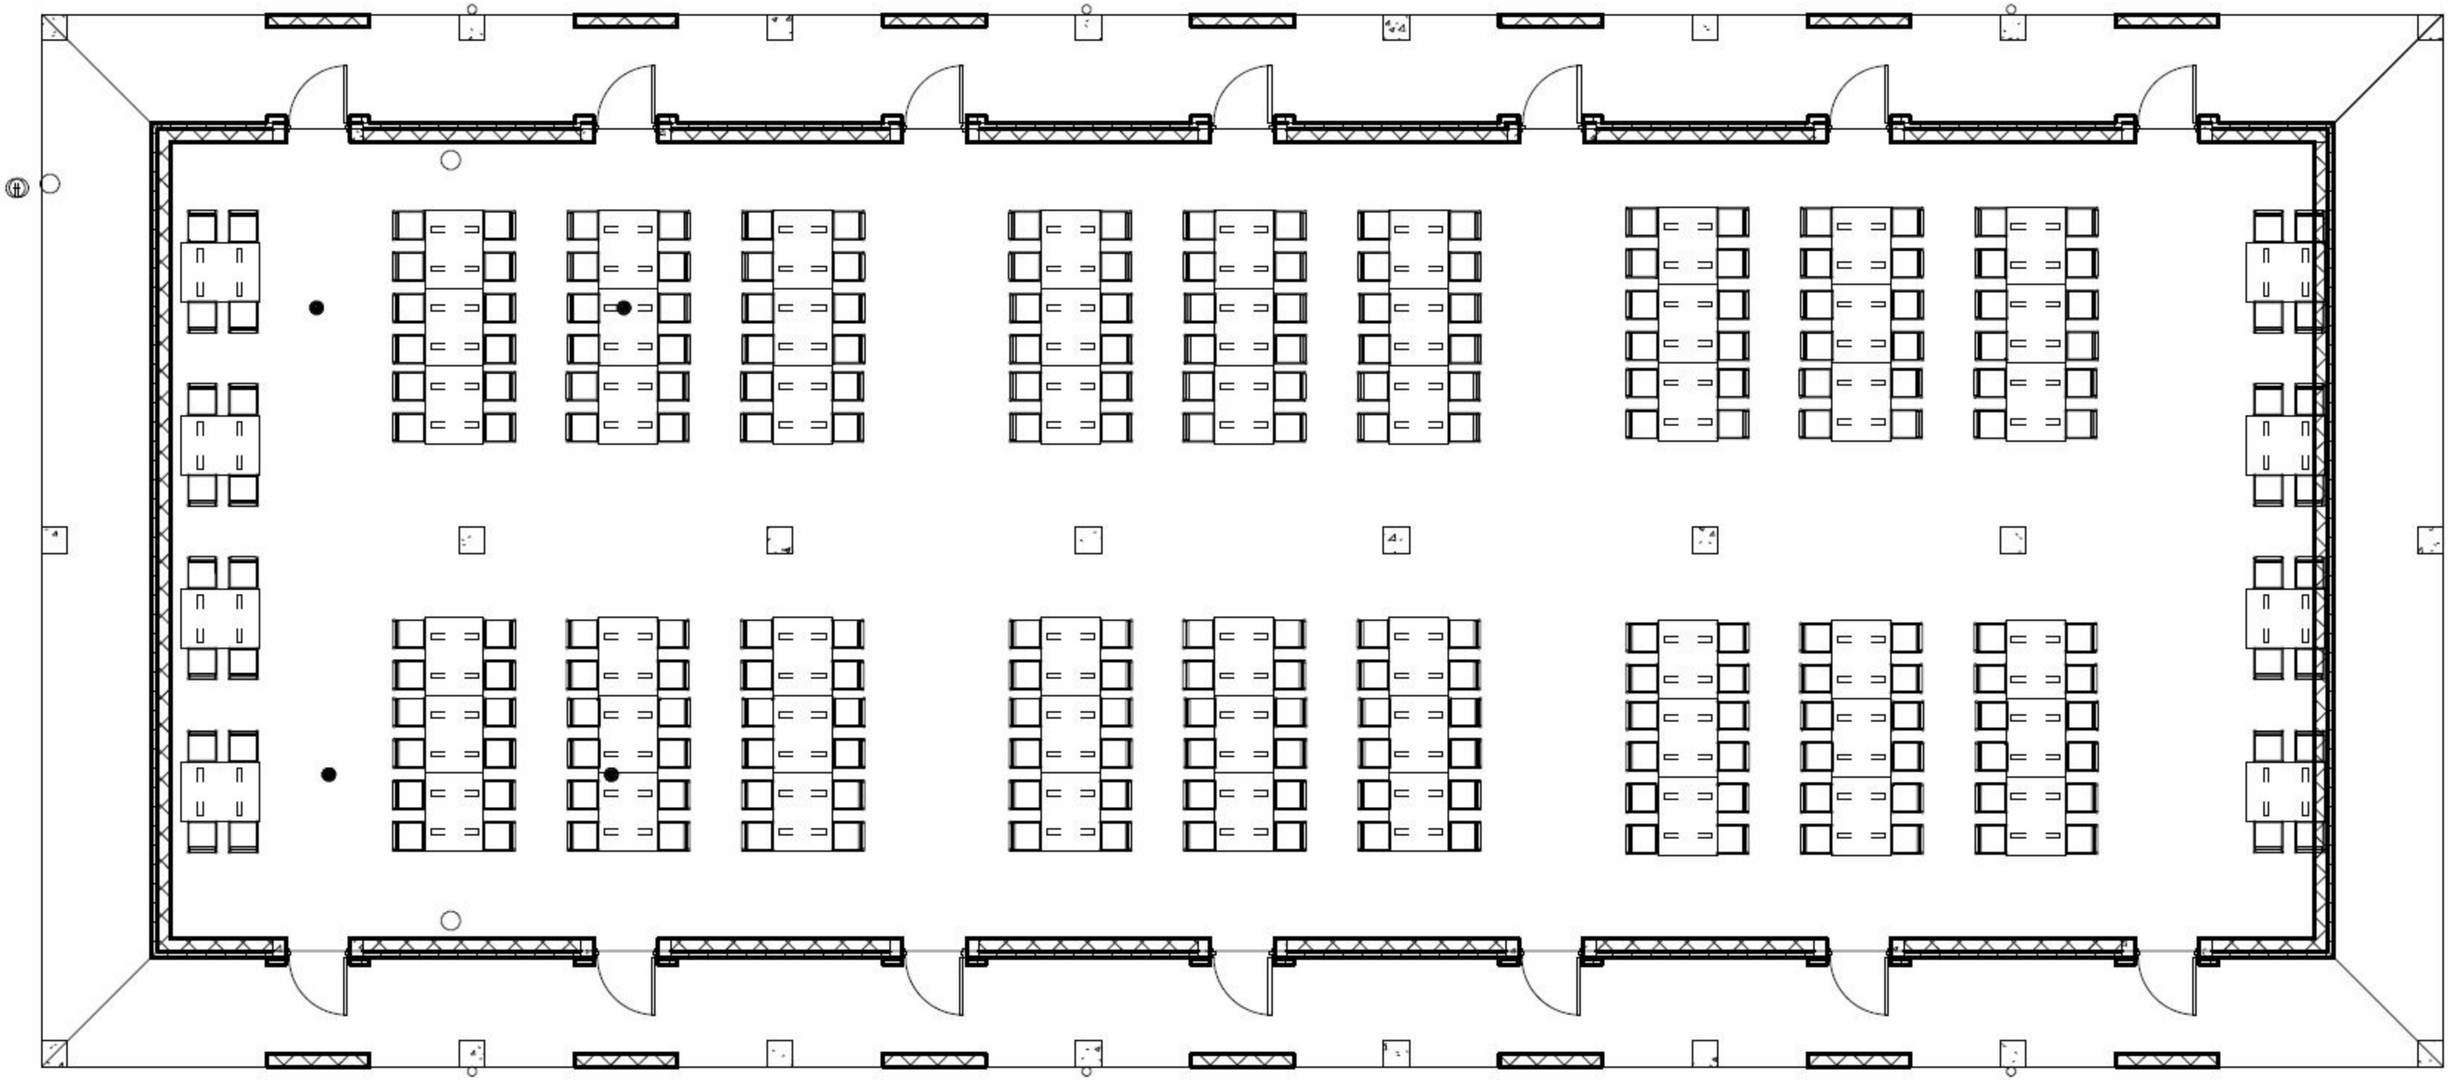

1

DFAC SEATING AREA GROUND FLOOR

1 : 100